

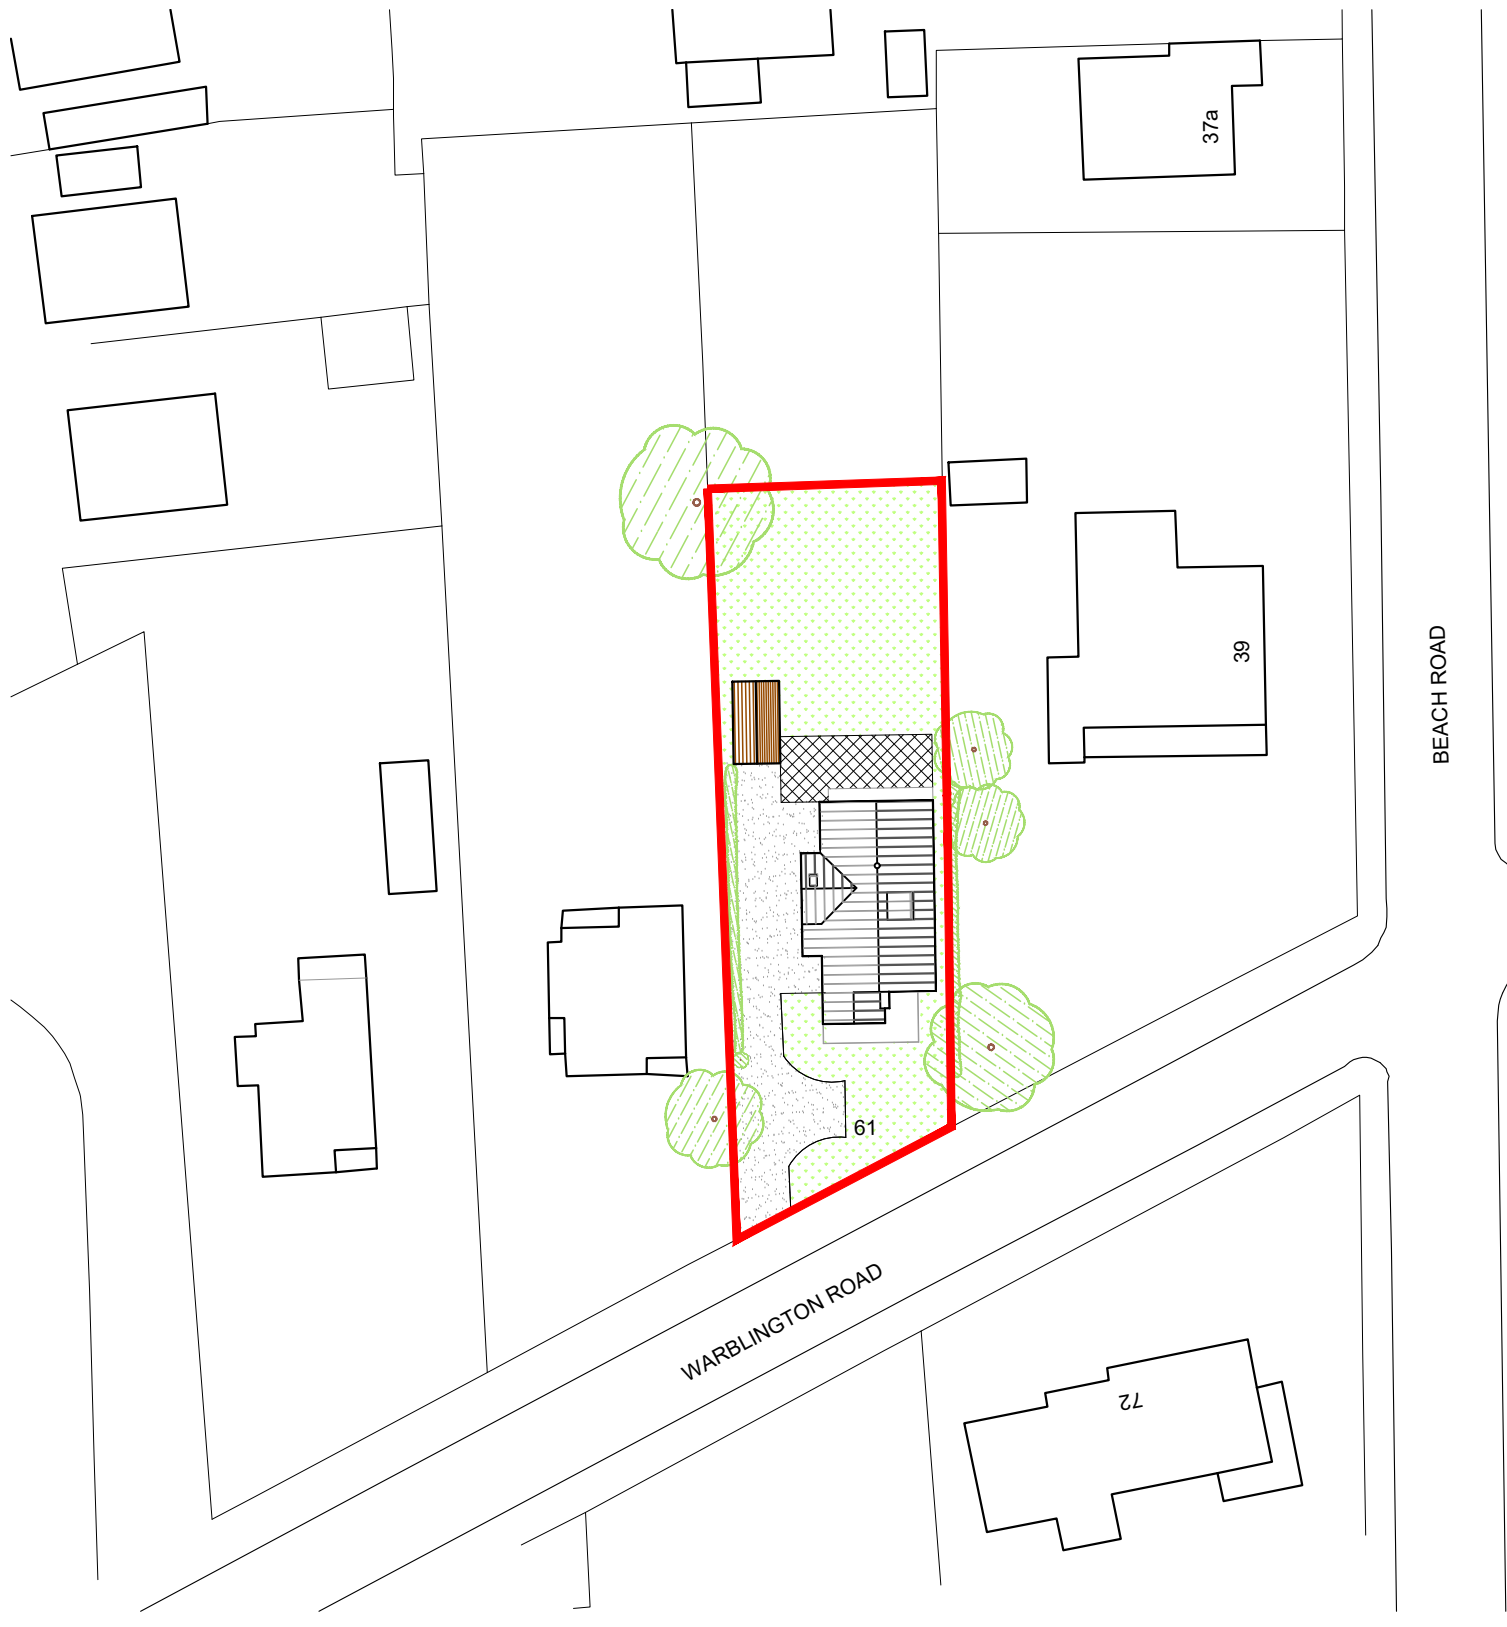
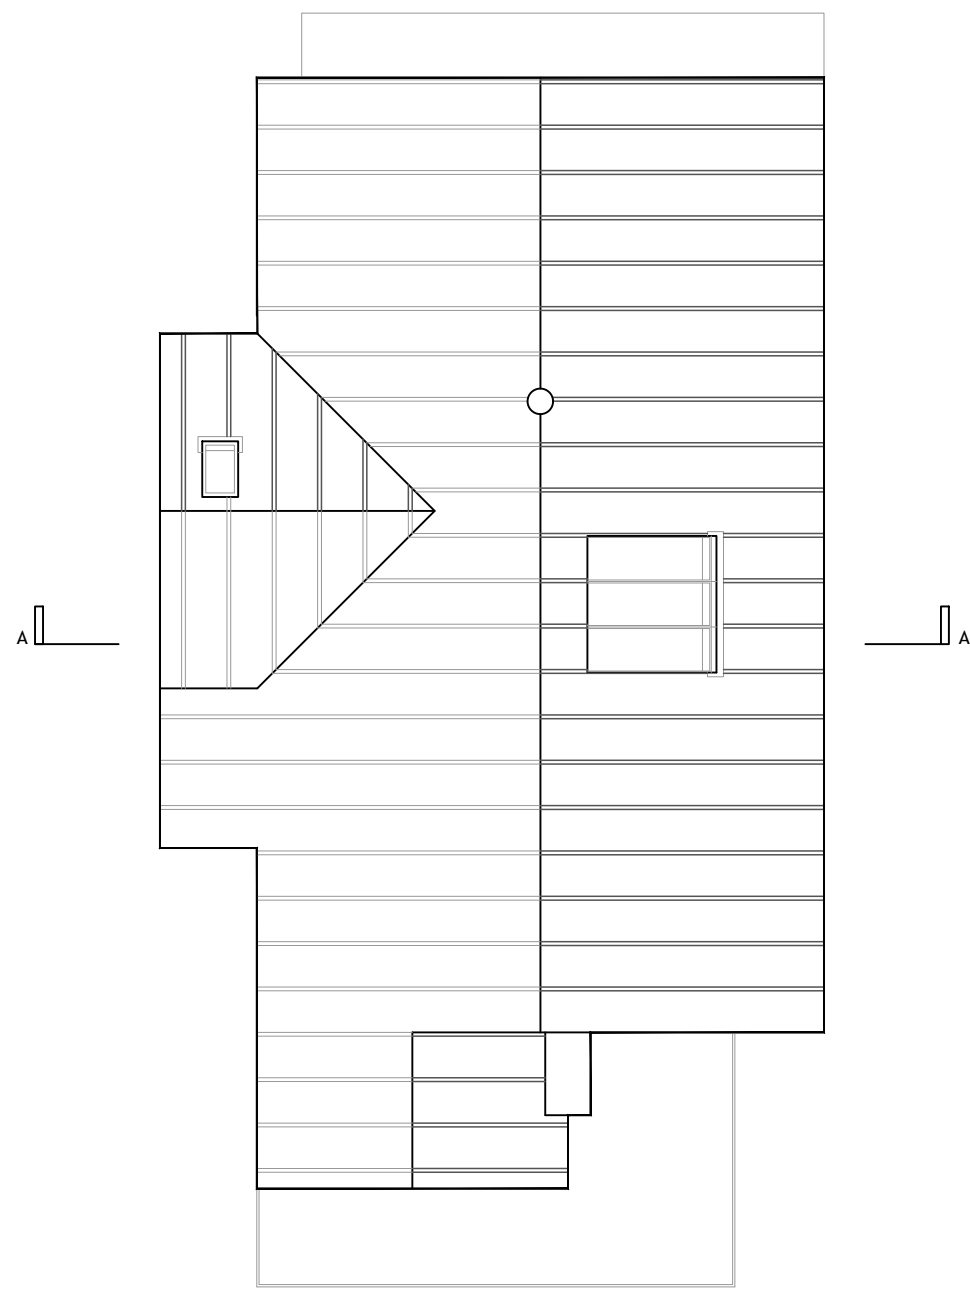
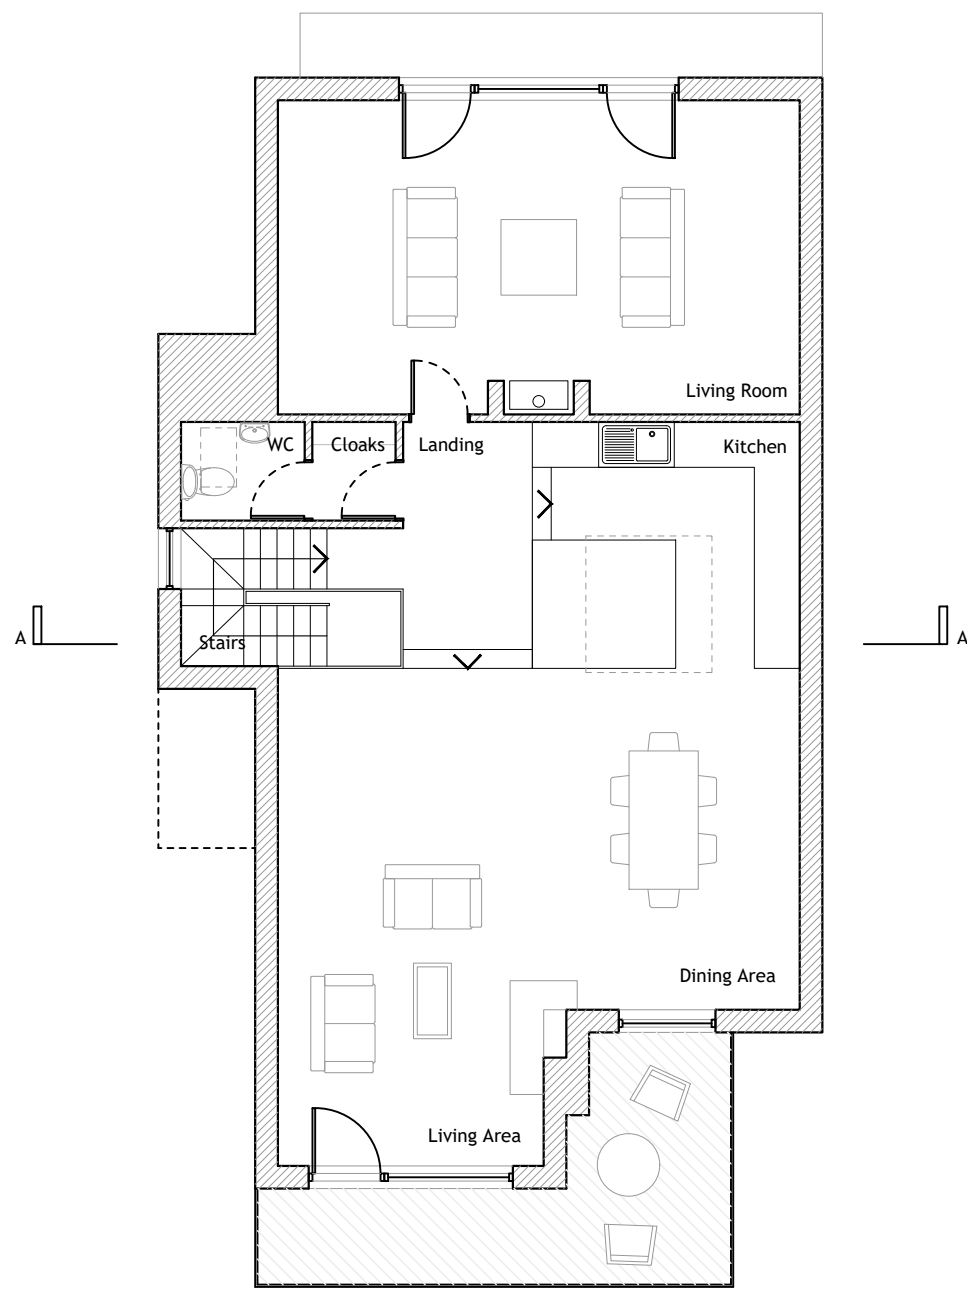
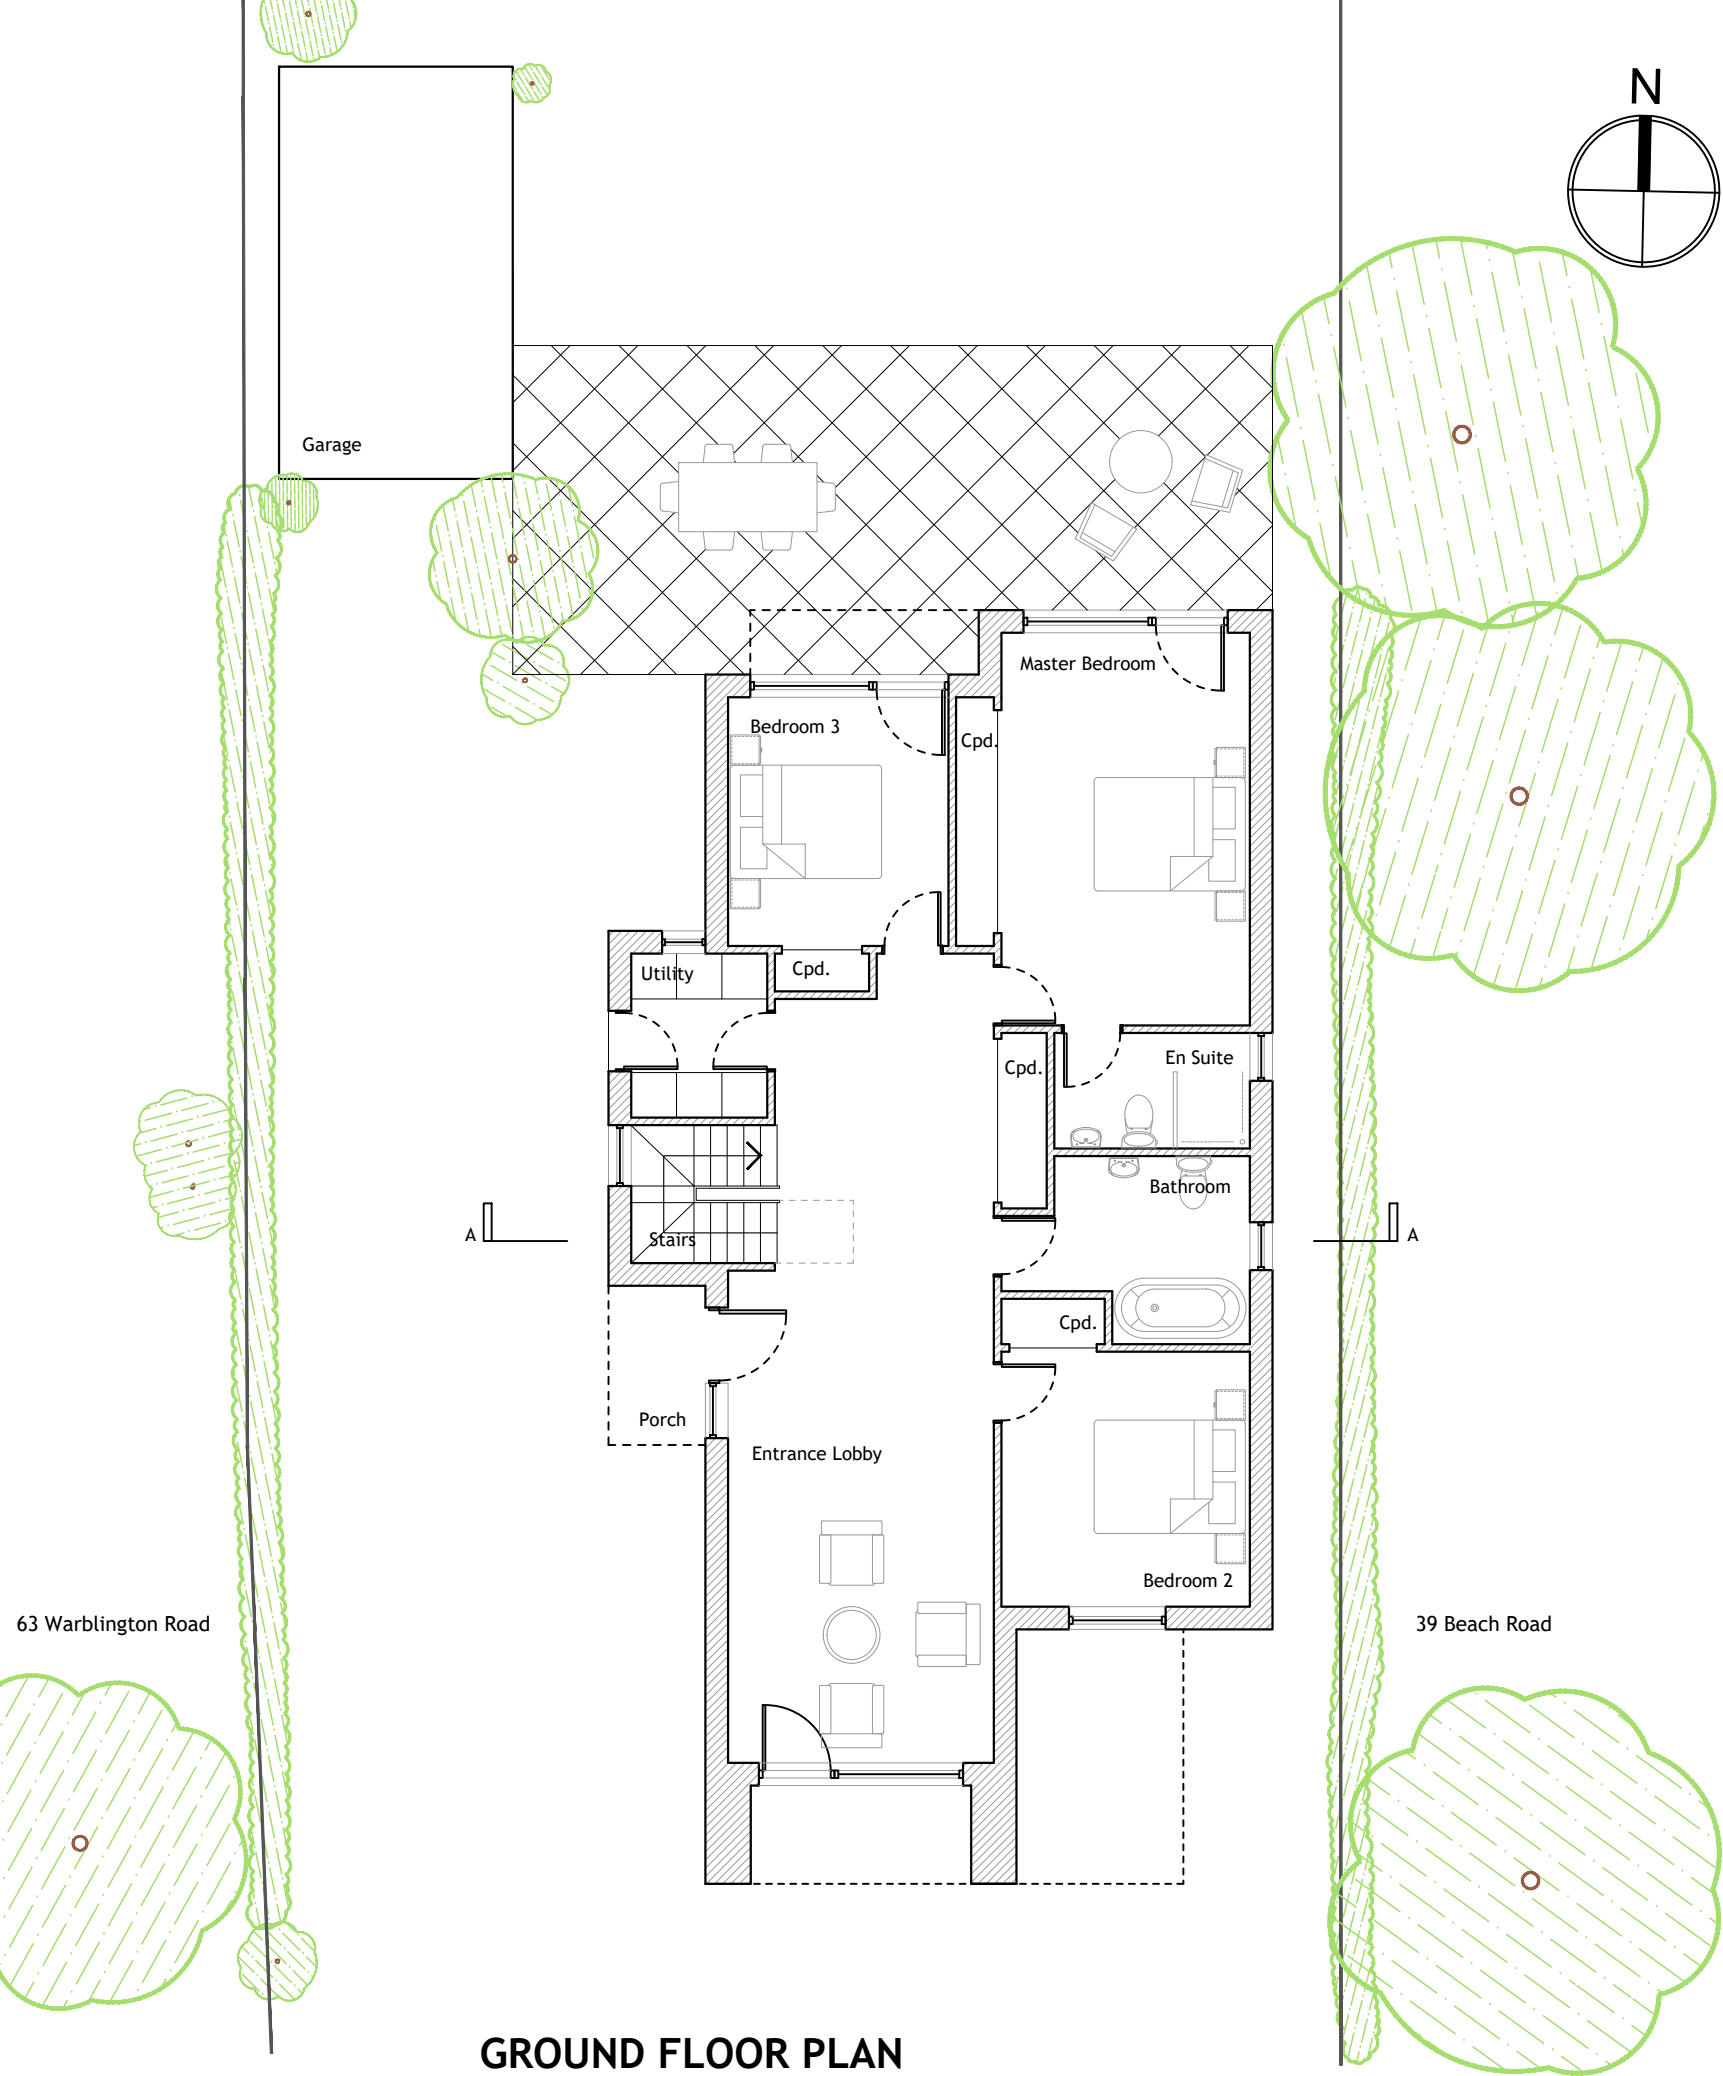
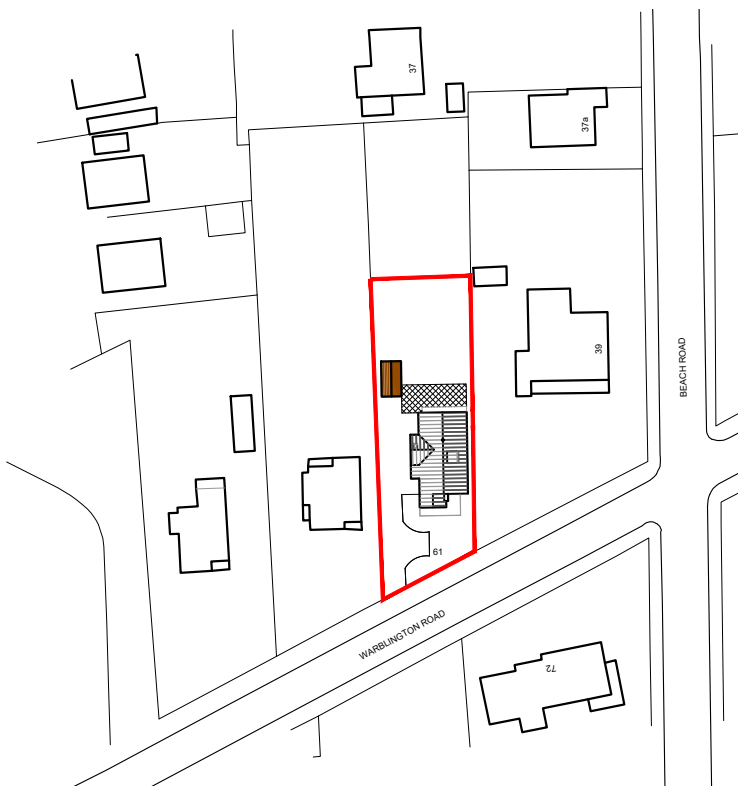


61 Warblington Road, Emsworth, PO10 7HG.


PROPOSED

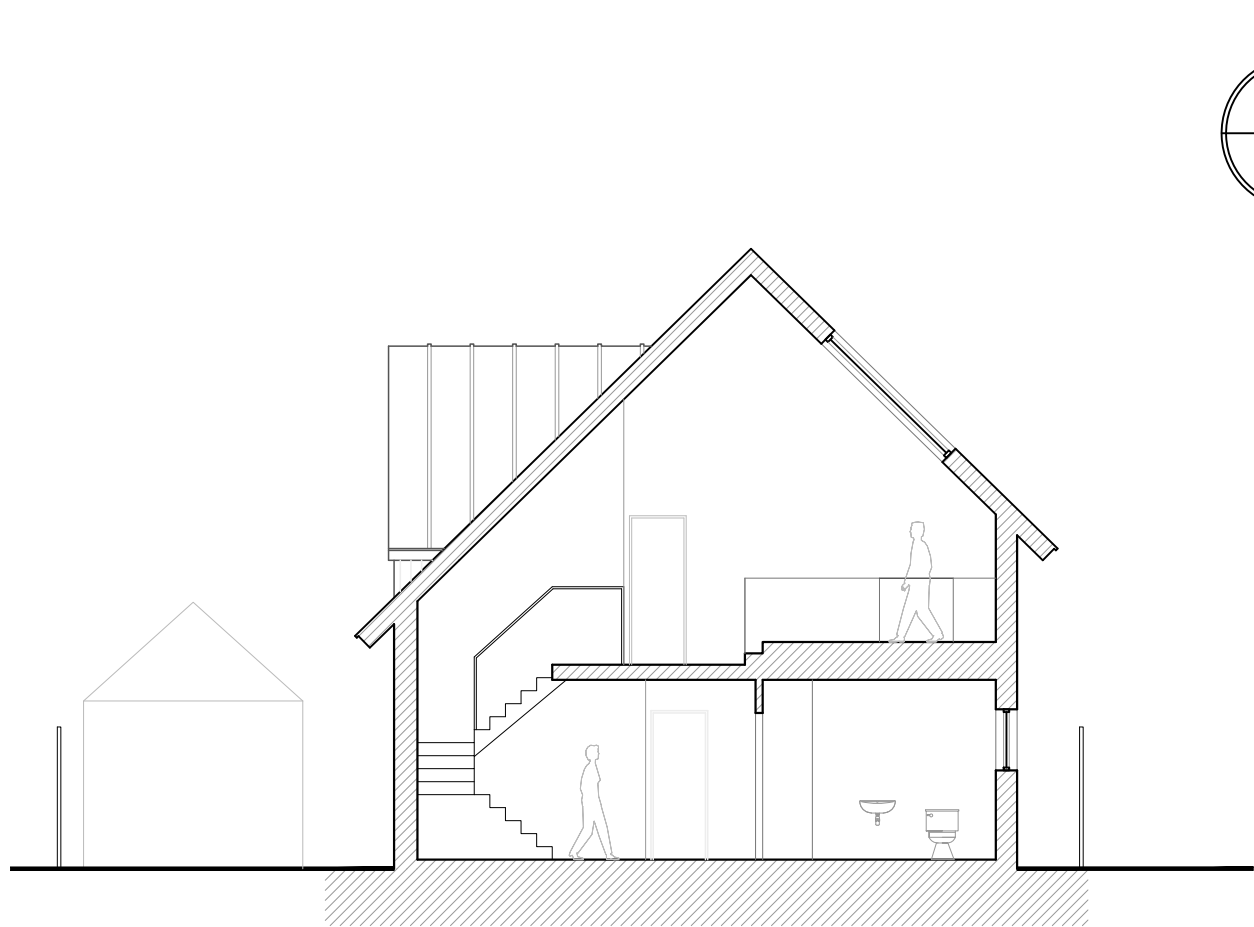

SITE BLOCK PLAN
1:500
Ordnance Survey (c) Crown Copyright 2019. All rights reserved. Licence number 100022432

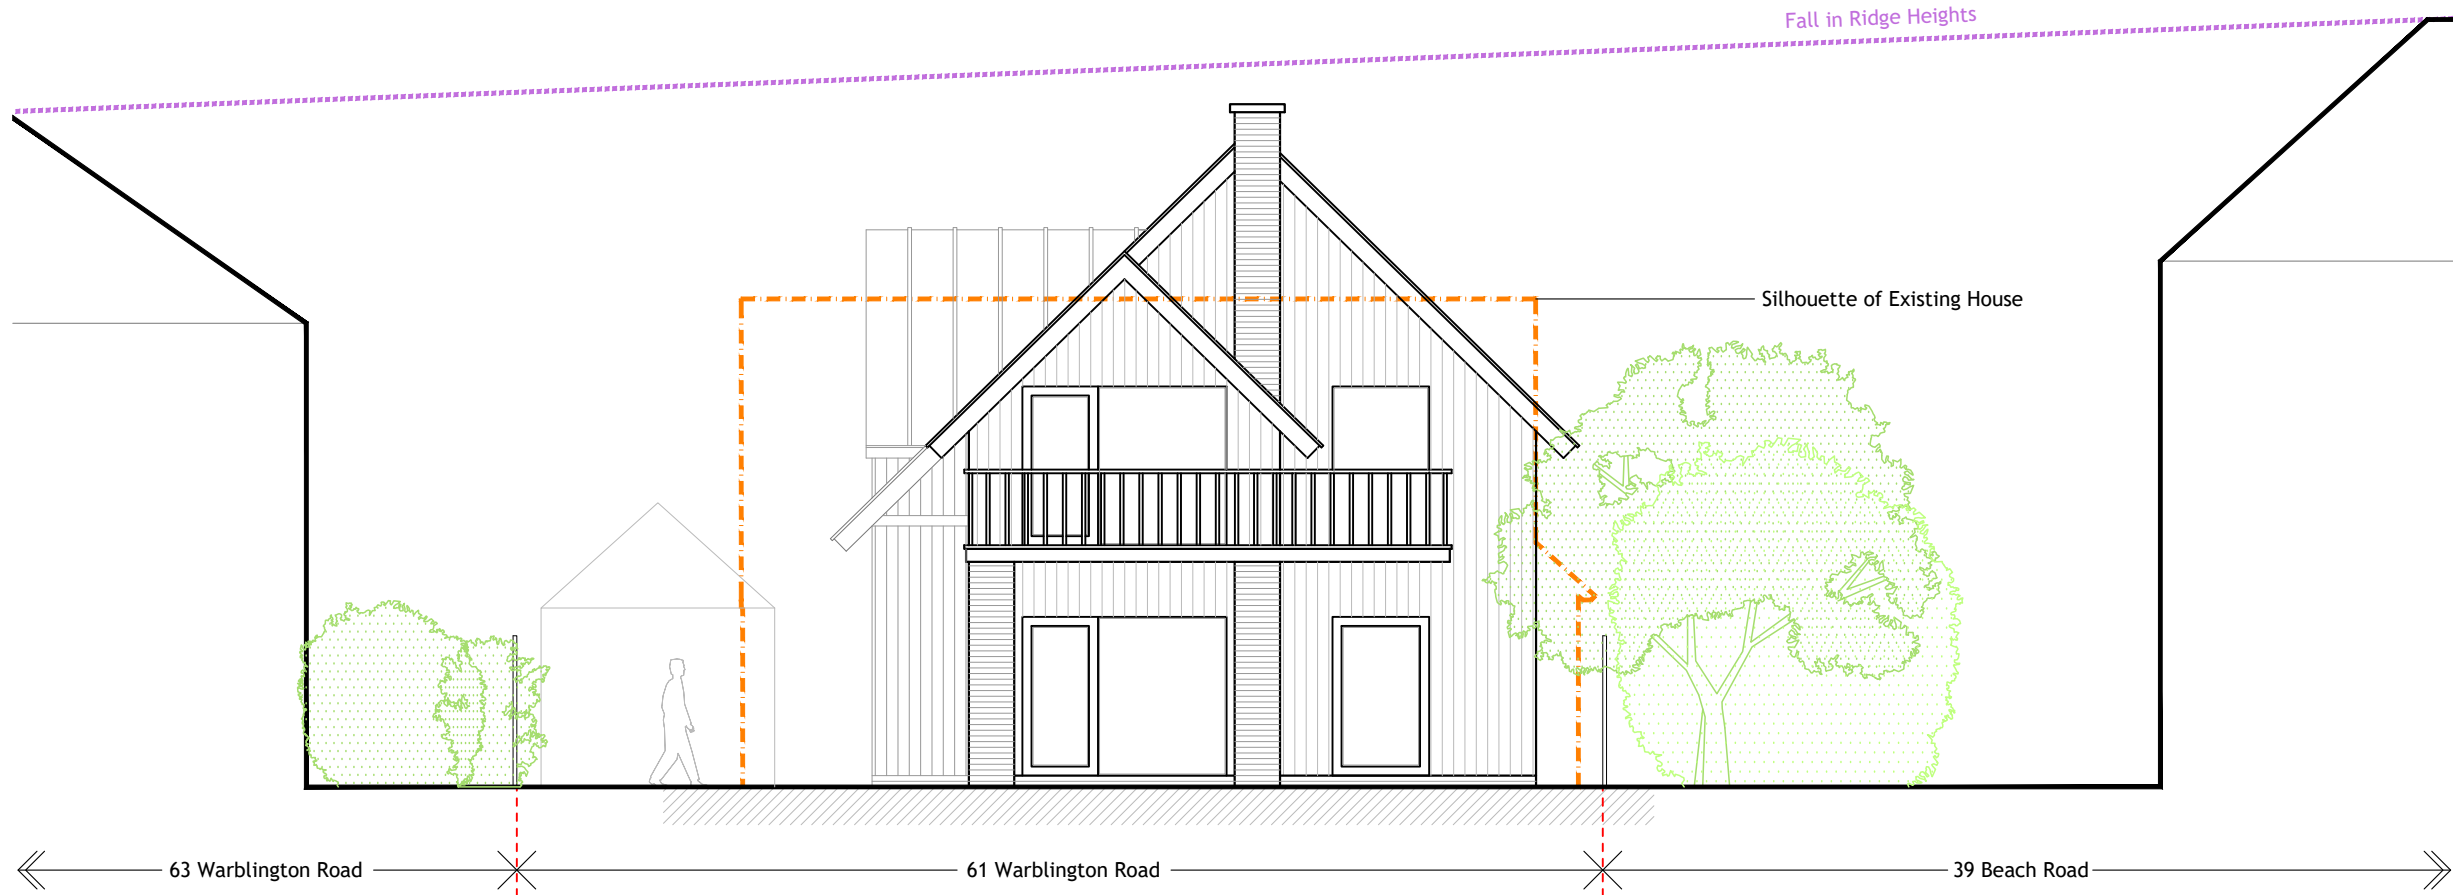

SITE LOCATION PLAN
1:1250
Ordnance Survey (c) Crown Copyright 2019. All rights reserved. Licence number 100022432

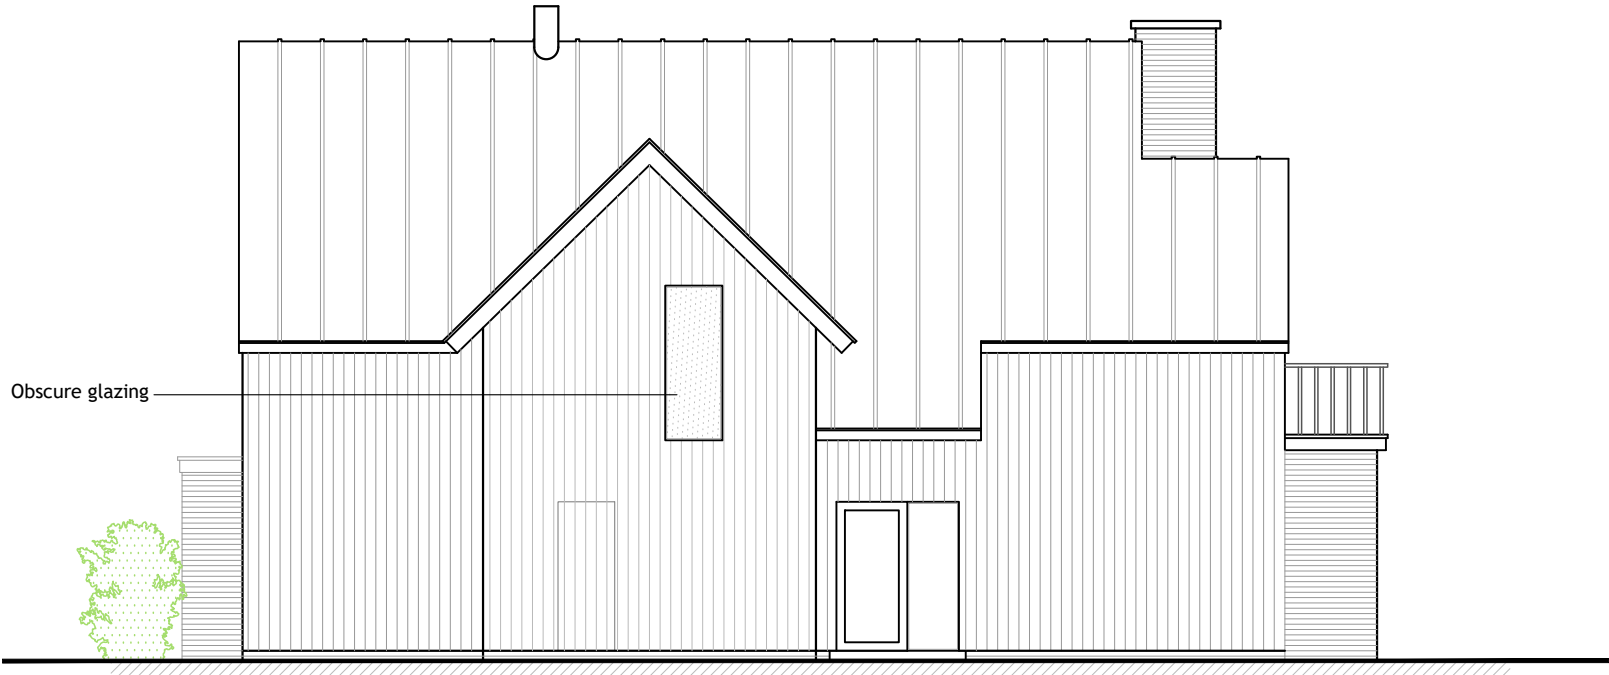

A		04.08.19	To include obscure glazing to stairs window.	EK
REV	DATE	AMENDMENT	DRAWN	

hd
architects
Helyer Davies Architects Ltd
1 The Old Flour Mill,
Emsworth, PO10 7BT
01243 370 715
www.hdarchitects.co.uk mail@hdarchitects.co.uk

PROJECT
61 Warblington Road
Emsworth
PO10 7HG

DRAWING
Plans
Elevations
Sections
SCALE
as noted @A1

DATE	June 2019	DRAWN	EK
DRAWING NUMBER	19023-02	REVISION	A