


PROPOSED REAR EXTENSION AND LOFT ALTERATIONS.
18 WAREHEAD CRESCENT, WATERLOOVILLE

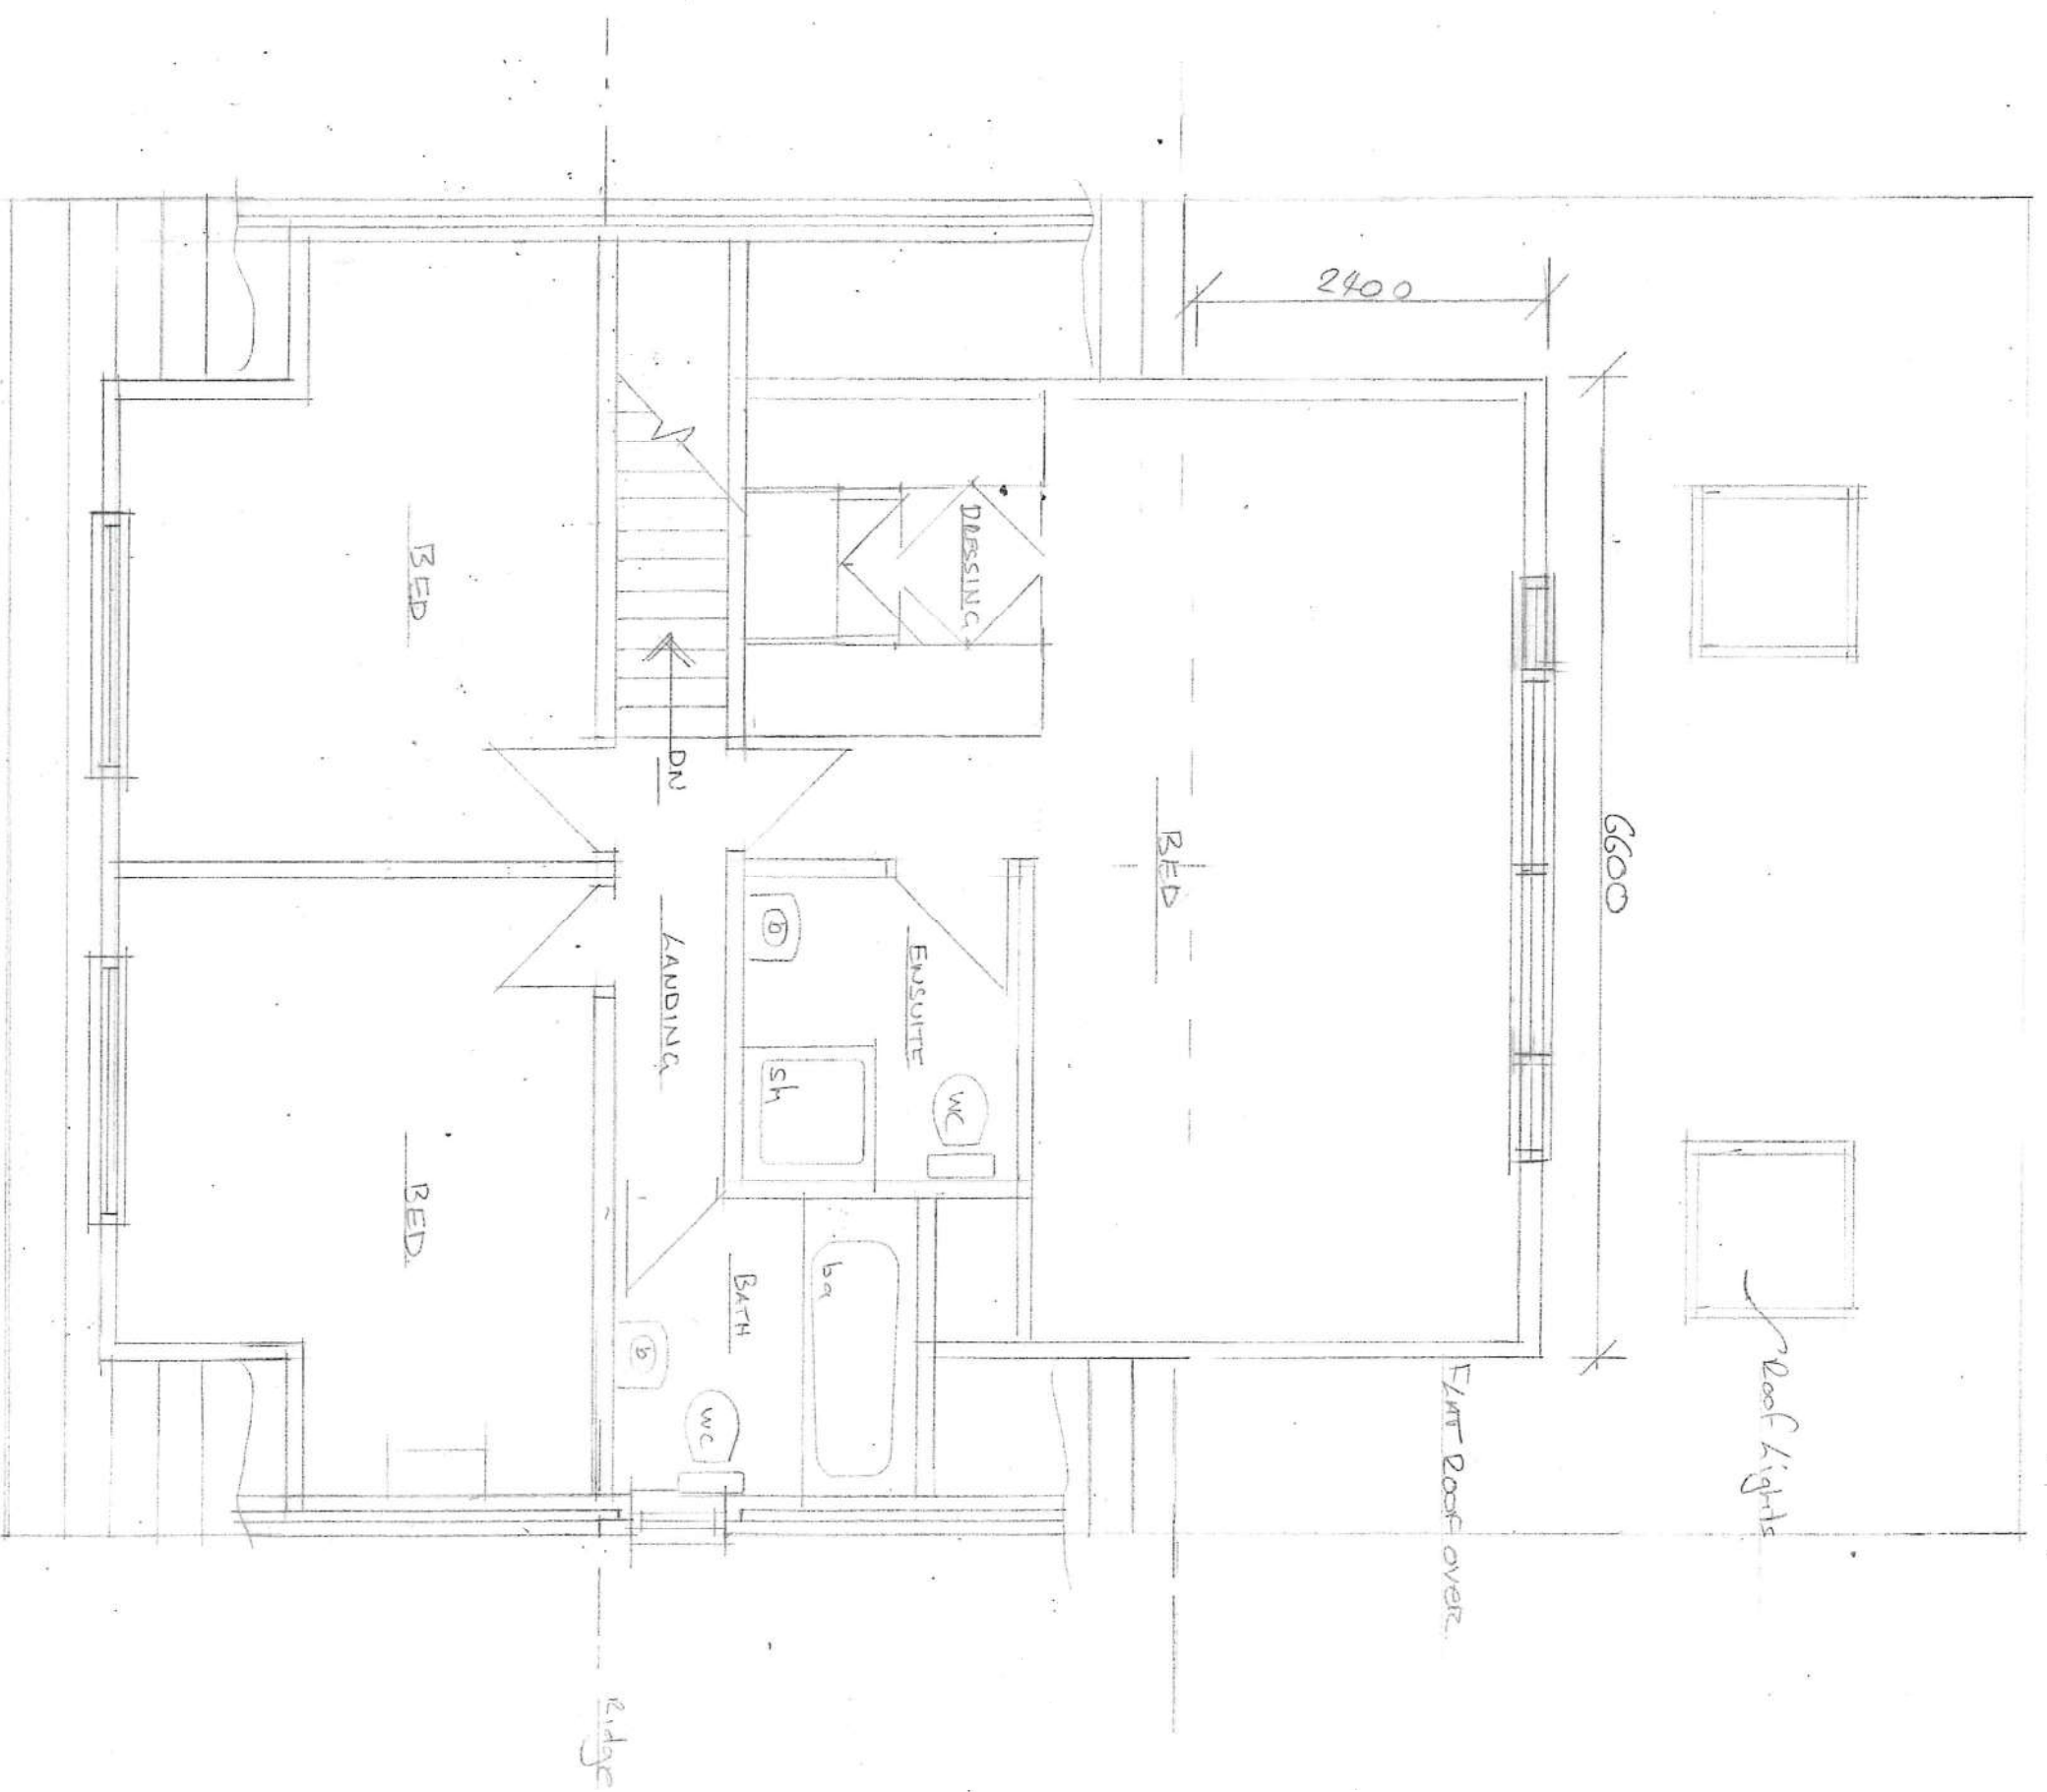

PROPOSED FIRST FLOOR PLAN 1:50