
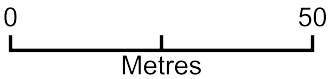


23 Kingscote Road - 2231.18 - Location Plan

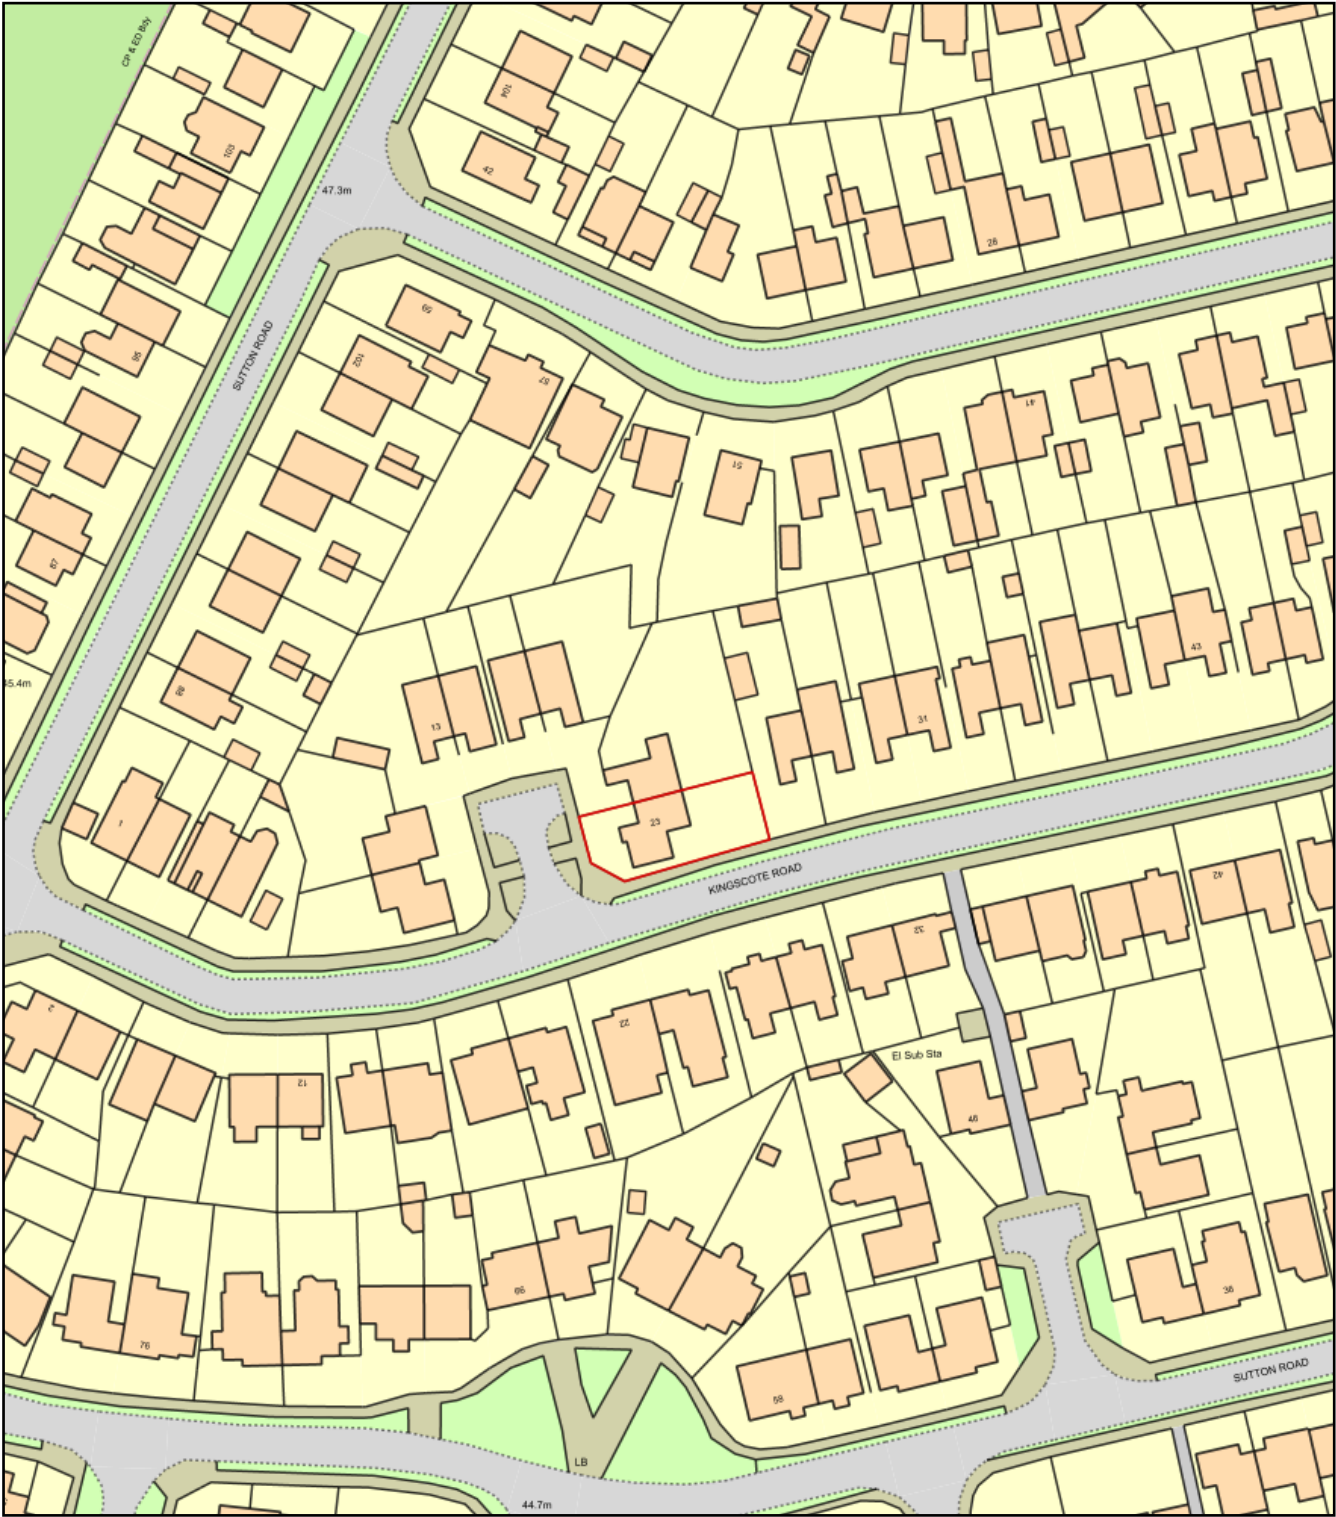

Plan Produced for: Mr D Dimond
Date Produced: 22 Nov 2018
Plan Number/Project ID: TQRQM18326090437238
Scale: 1:1250 @ A4