


PROPOSED REAR ADDITIONS & ALTS.  
18, EASTWOOD CL, HAYLING I. HANTS.  
FOR MR & MRS A. HINSLEY.



A PARTY WALL AGREEMENT IS REQUIRED IN WRITING  
WITH THE ADJACENT NEIGHBOUR PRIOR TO THE  
COMMENCEMENT OF ANY WORK ON SITE FOR THE  
EXCAVATION OF FOUNDATIONS WITHIN 3M.

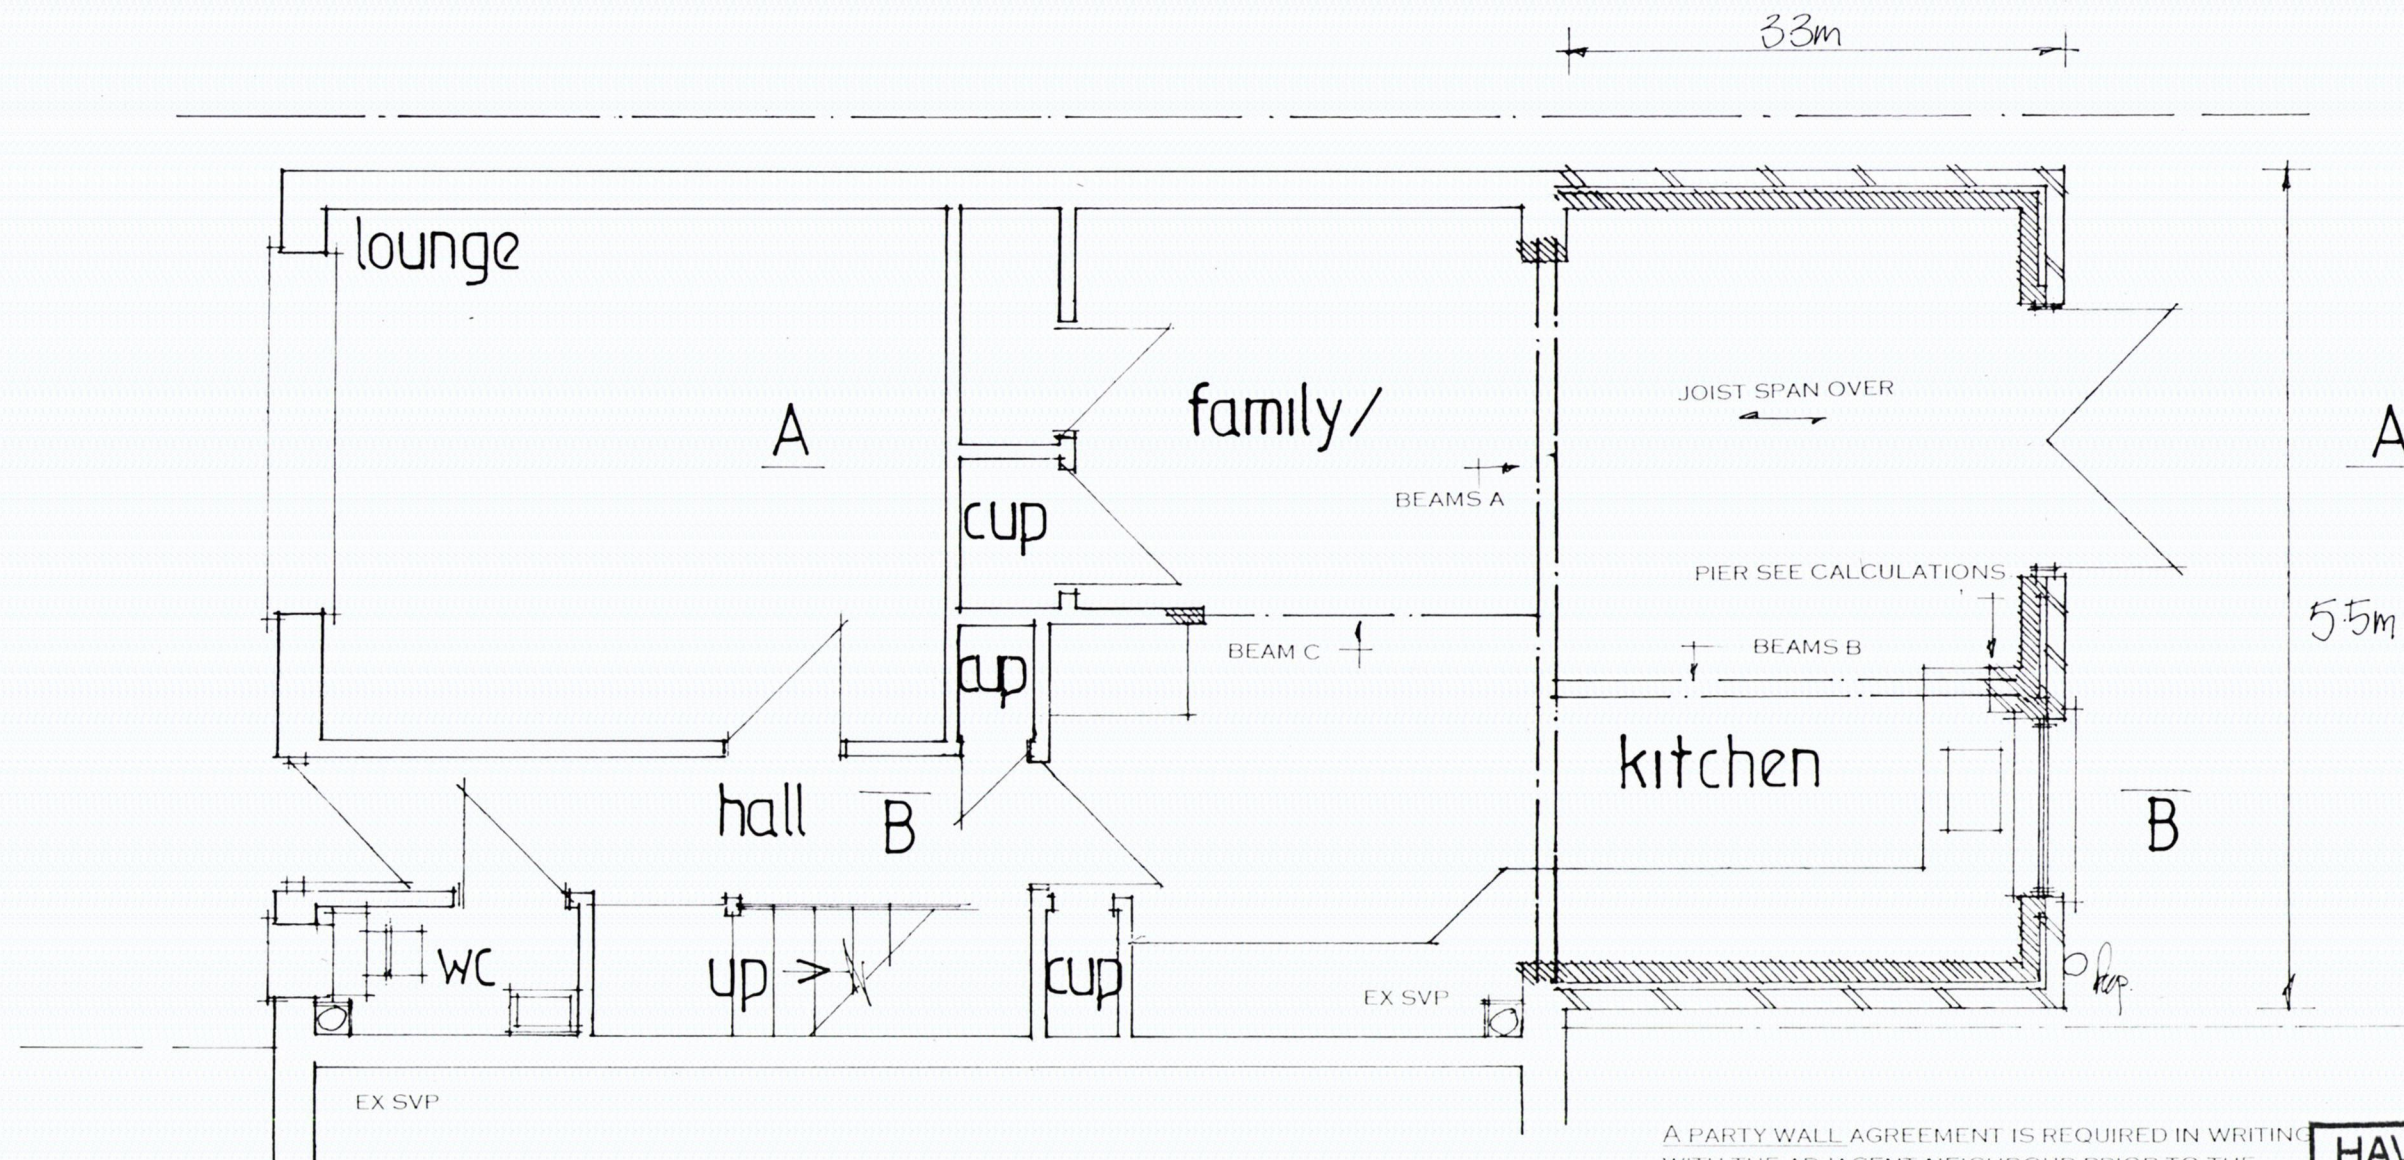

PROPOSED GROUND FLOOR

date oct 18  
scale 1:50

PETER J. WALKER  
ISLAND DESIGN  
182 SEAFRONT, HAYLING ISLAND, HANTS  
PO11 9AN  
TEL : 02392467571