
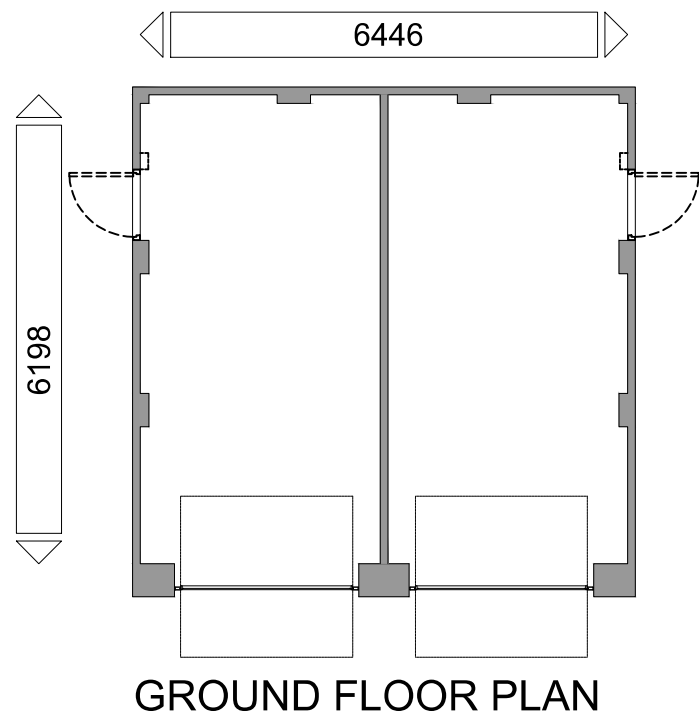


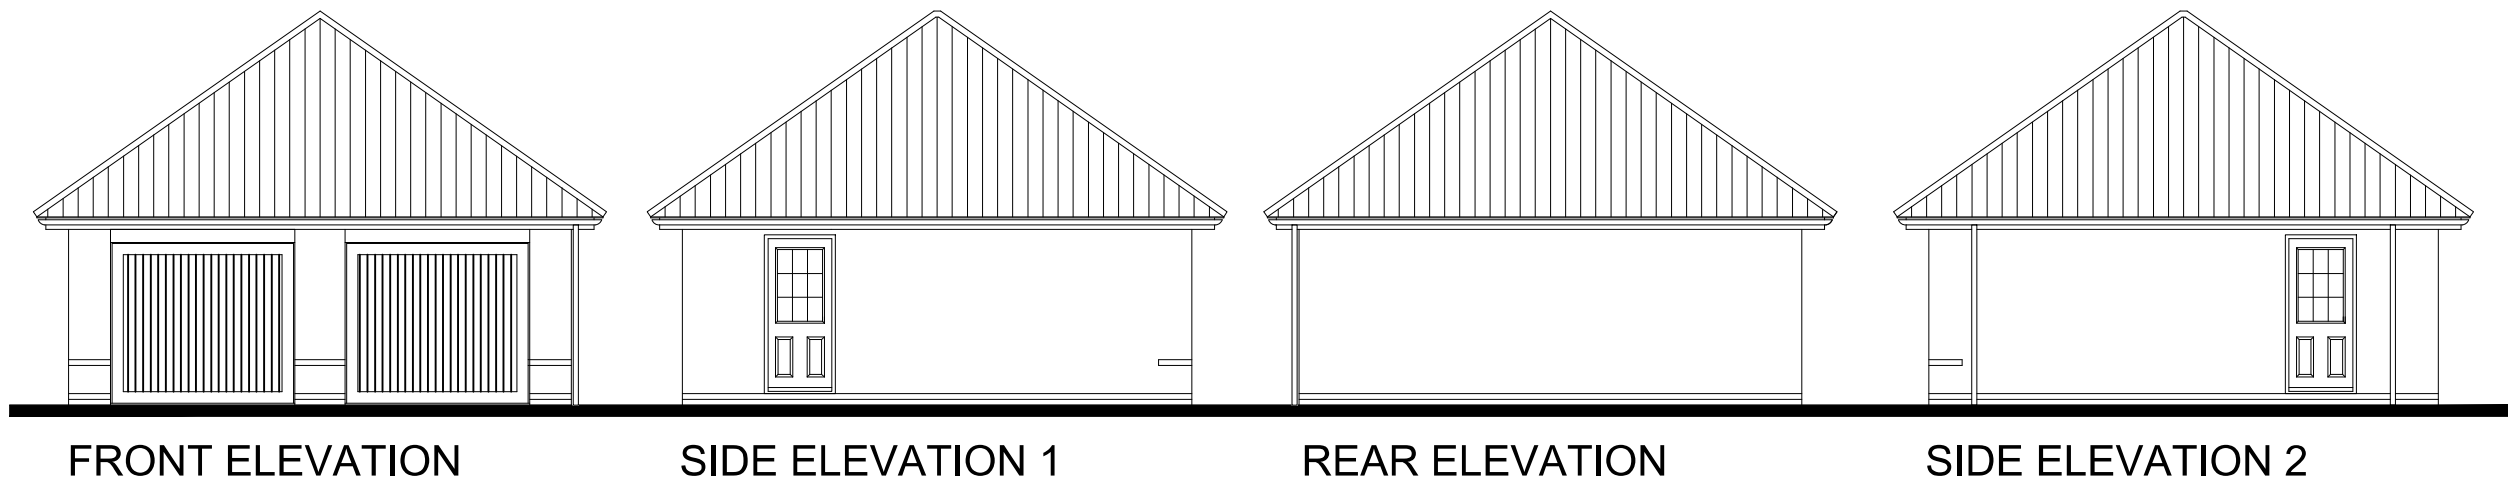

TWIN GARAGE TYPE 2 PLANS & ELEVATIONS 1:100 @ A3