




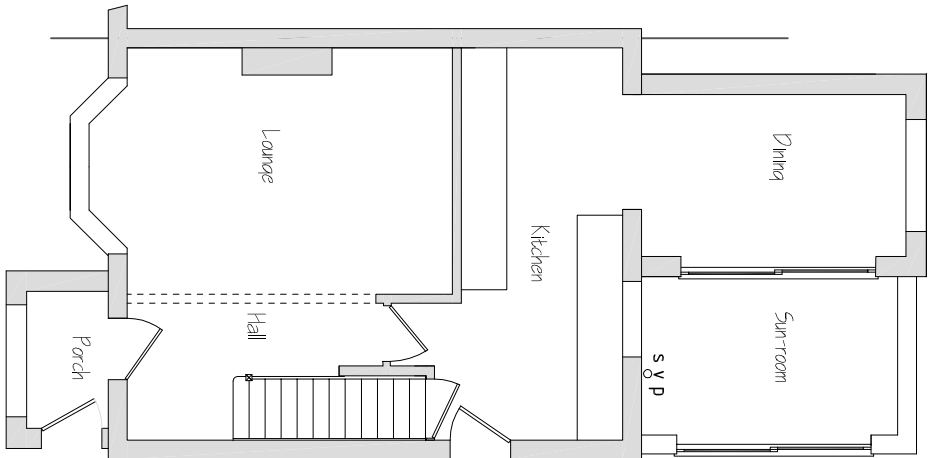

Existing Ground Floor Layout

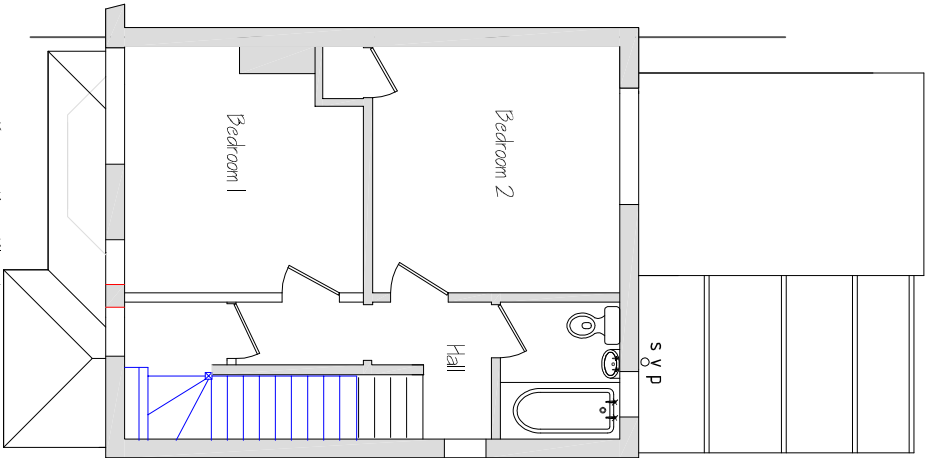


Existing First Floor Layout

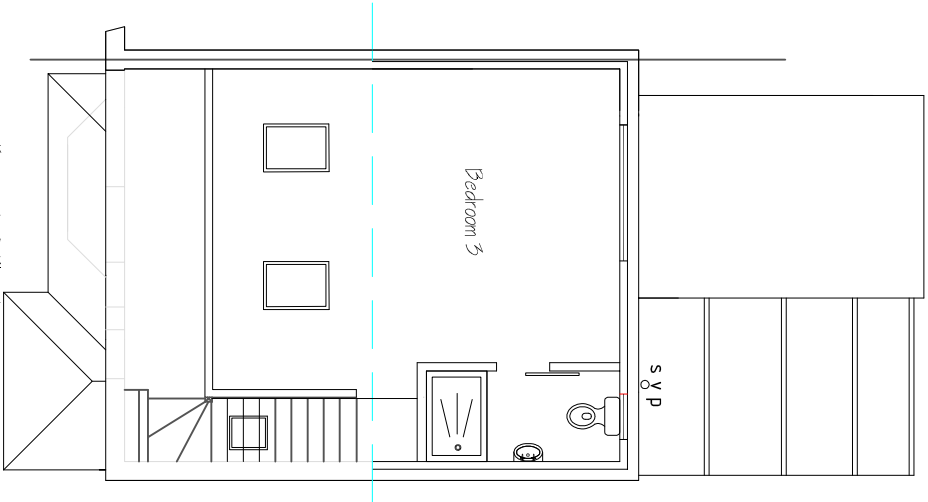


Existing Loft Floor Layout

SCALE 1:100

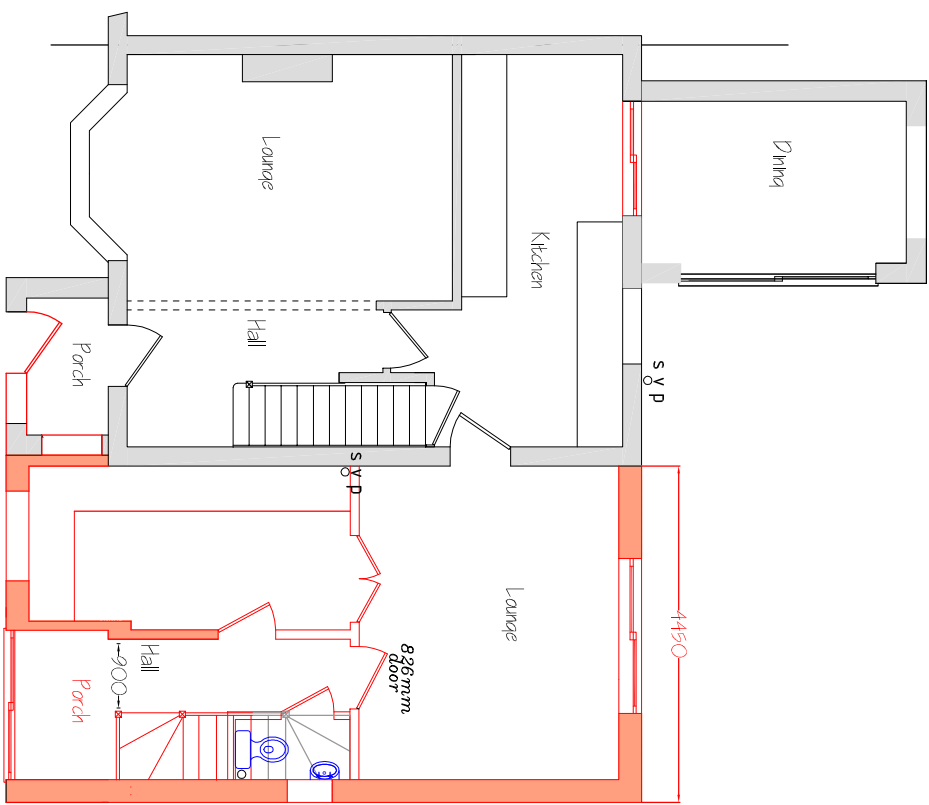

Proposed Ground Floor Layout

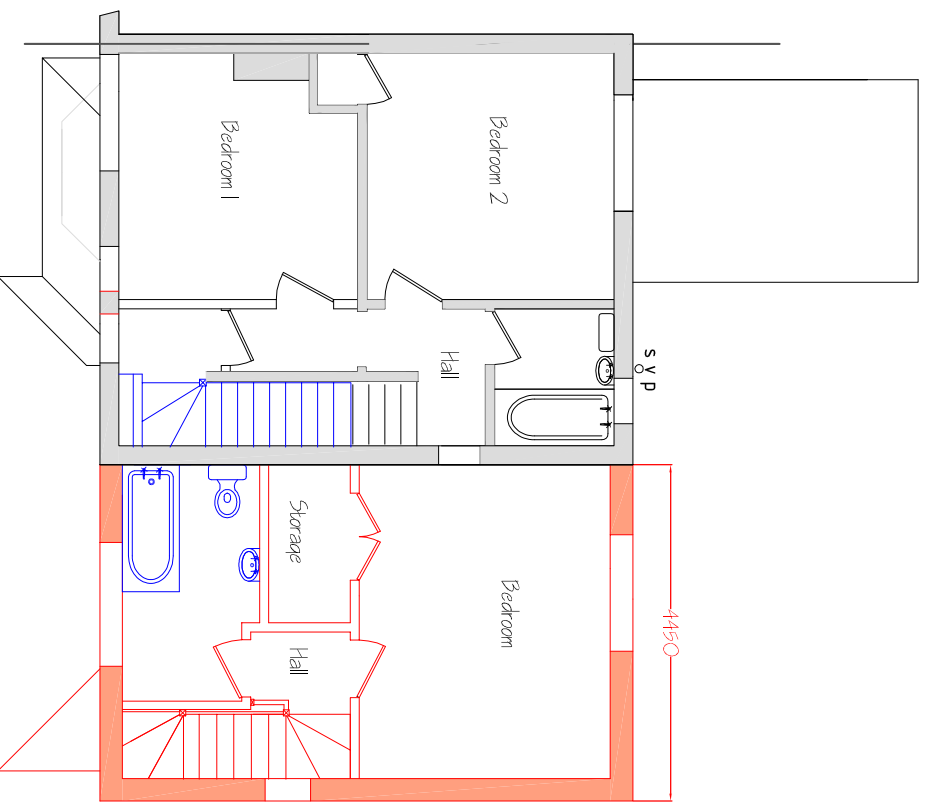

Proposed First Floor Layout

MRS HORE
19 WOODGREEN AVE
BEDHAMPTON
P09 3EB

DRAWING NUMBER: 105
TITLE: EXISTING AND PROPOSED
PLANS

DATE 27/8/18

SCALE 1:100