


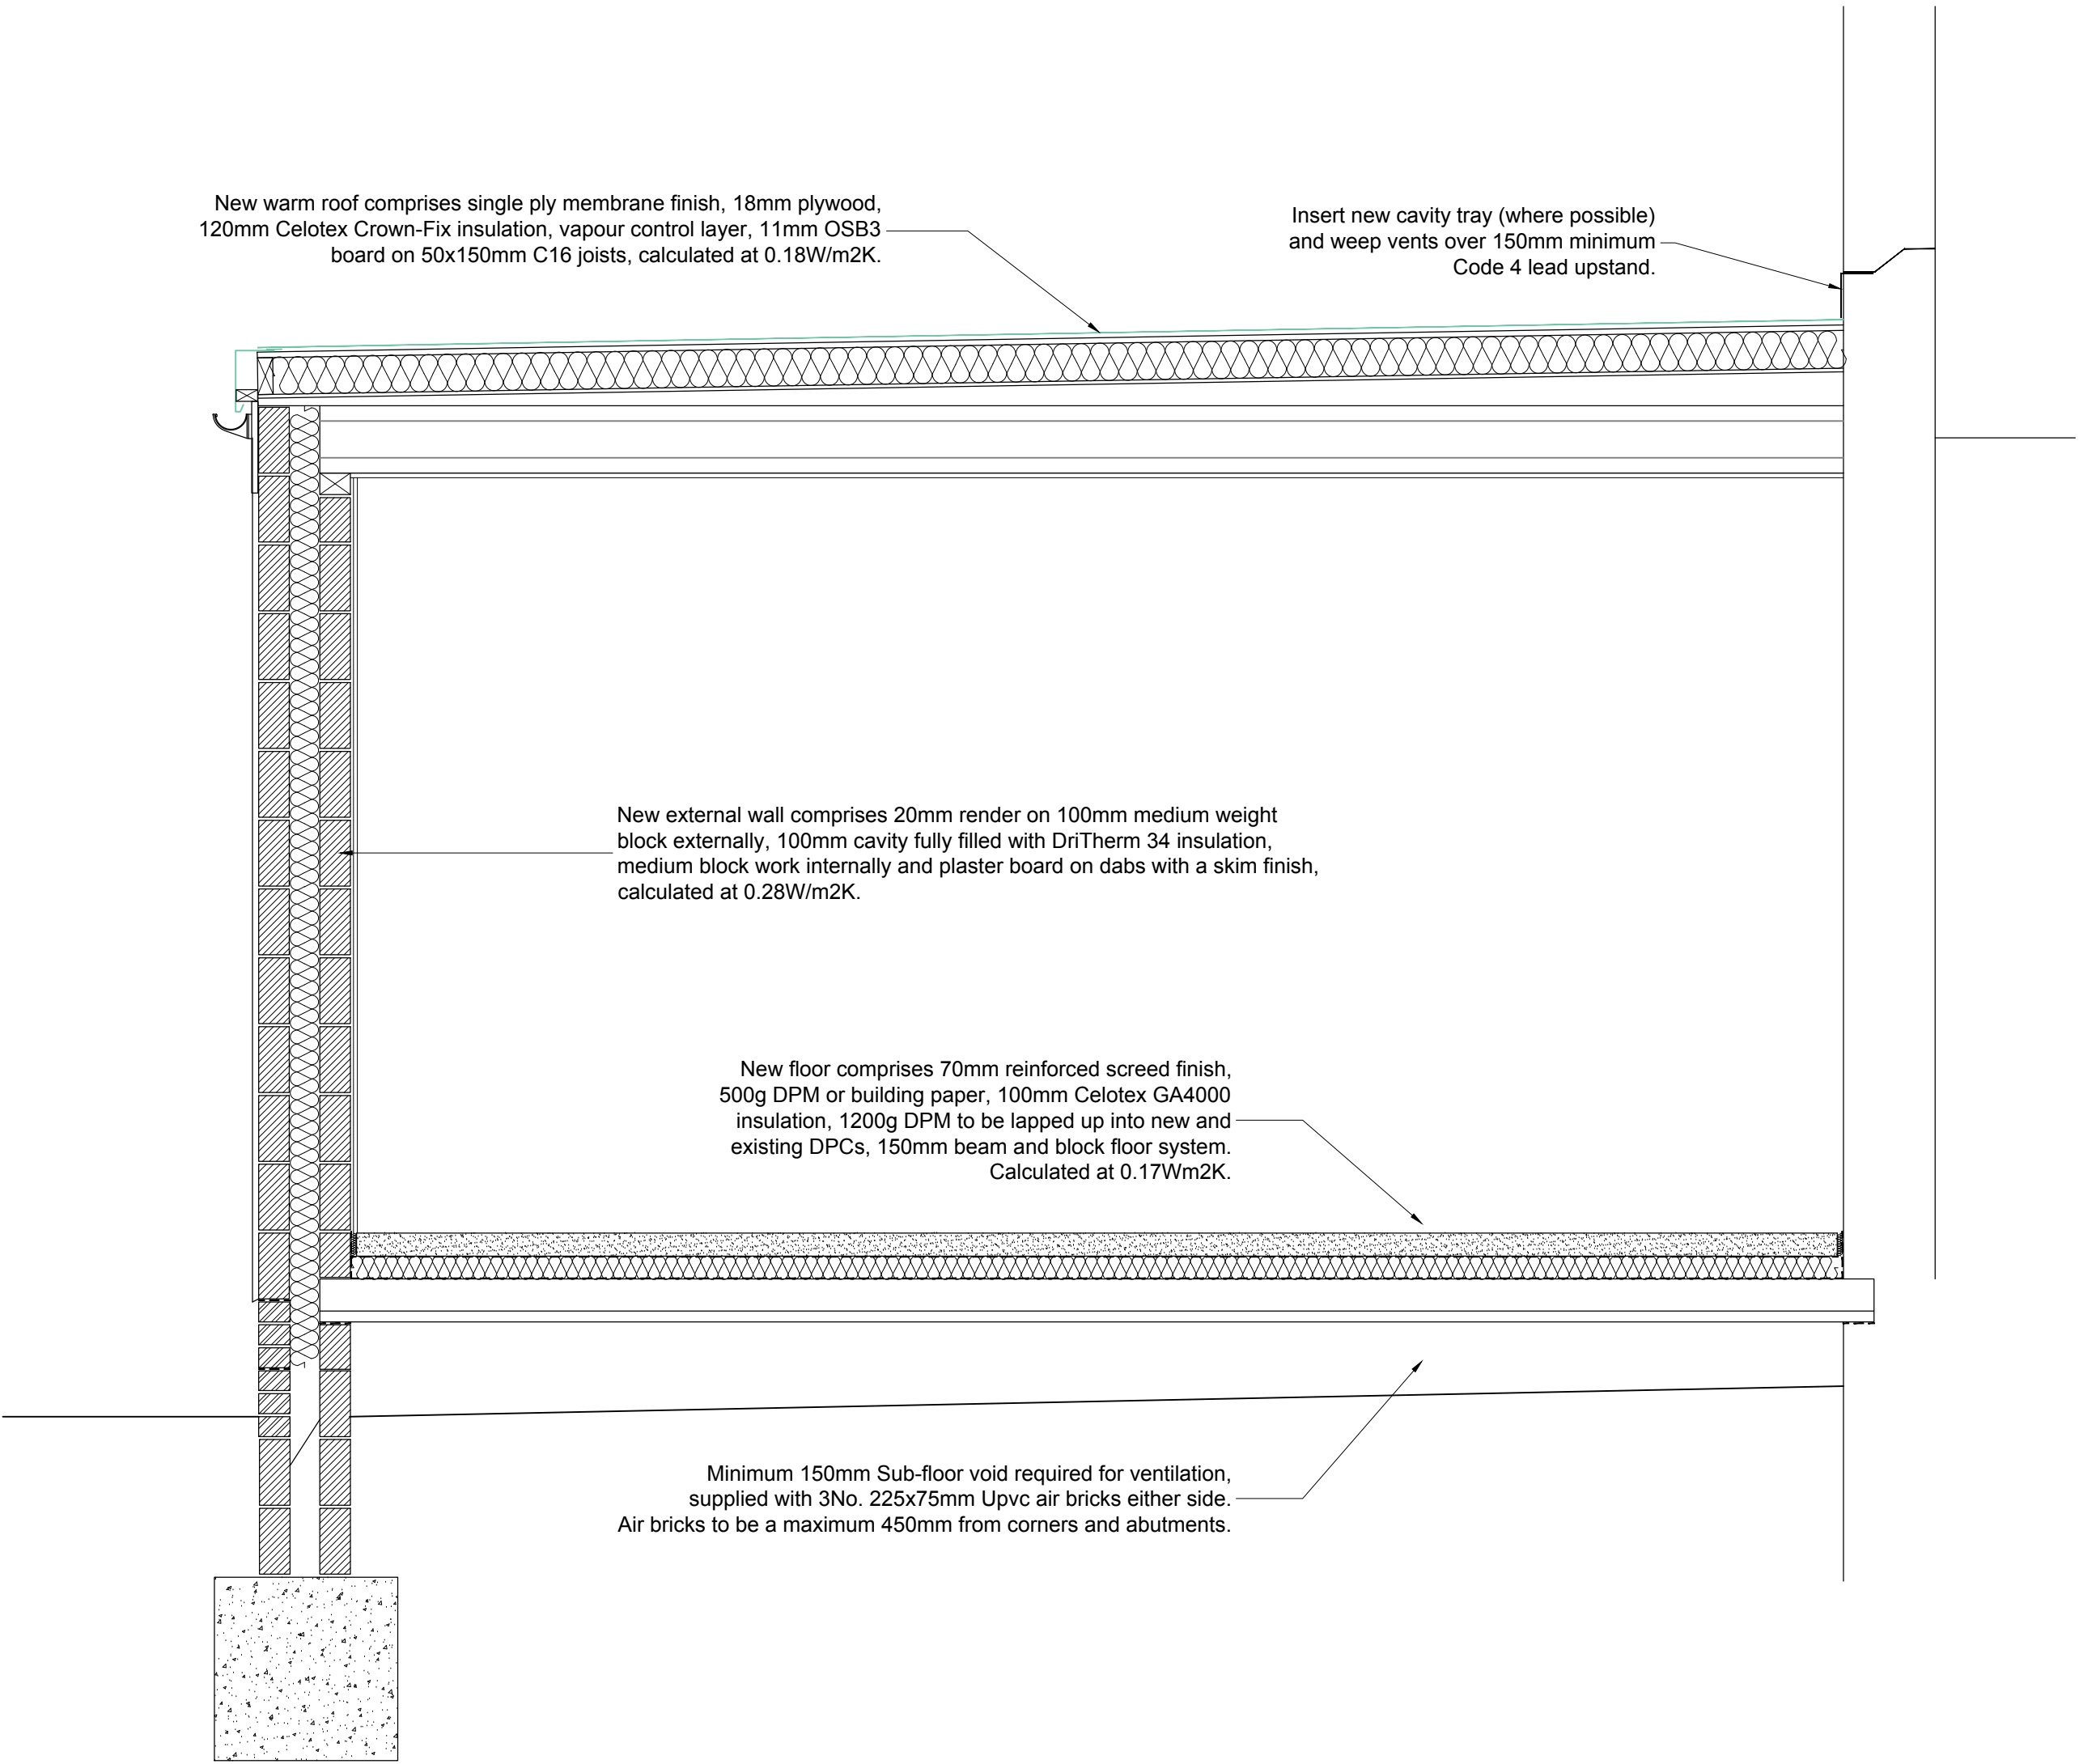

Proposed Section 1-20

This drawing is the copyright of D.M.ADAMS DESIGN.
no copies in whole or part thereof may be taken without prior consent.

D.M.ADAMS DESIGN

1 Chapel Road,
Swanmore,
Southampton,
Hampshire.
SO32 2QA

Tel: 07714 058475 E-mail: dean@dmades.co.uk

Job Title:

9A Lovedean Lane
Waterlooville
PO8 8HH

Description:

Proposed Section

Scale: As shown Date: Aug '18 Drawing: 9ALL-301