



PHYSICAL SCALE IN METERS @ 1:100


NOTES:
This drawing has been produced solely for PLANNING/DESIGN.
Do not Scale from this Drawing except for planning purposes.
Any drainage shown is presumed and to be checked on site
before commencement of works.
This drawing is the copyright of MF Designs Ltd.

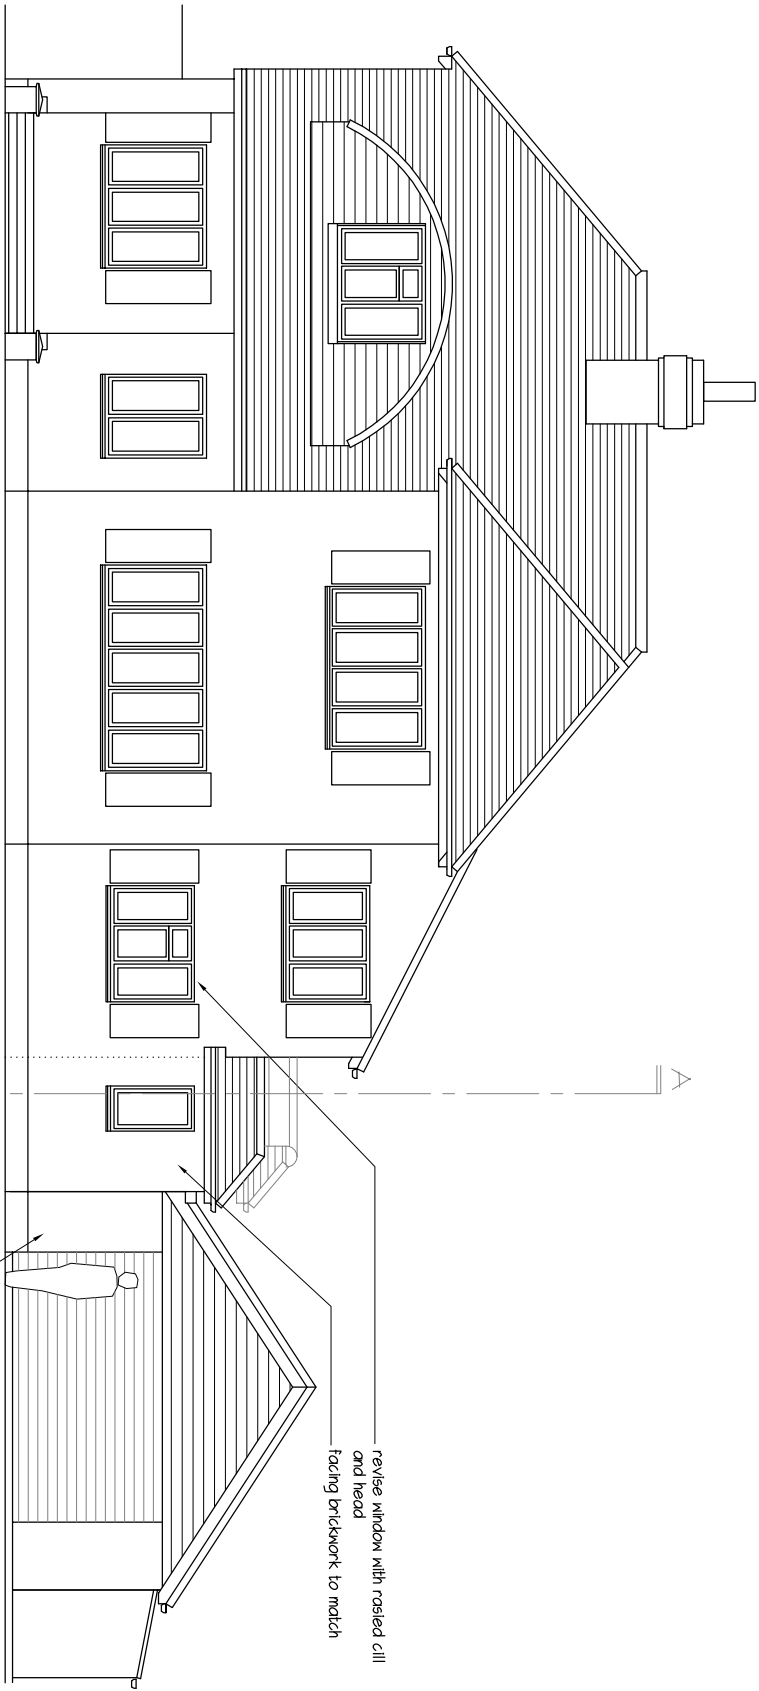


Proposed East (front)

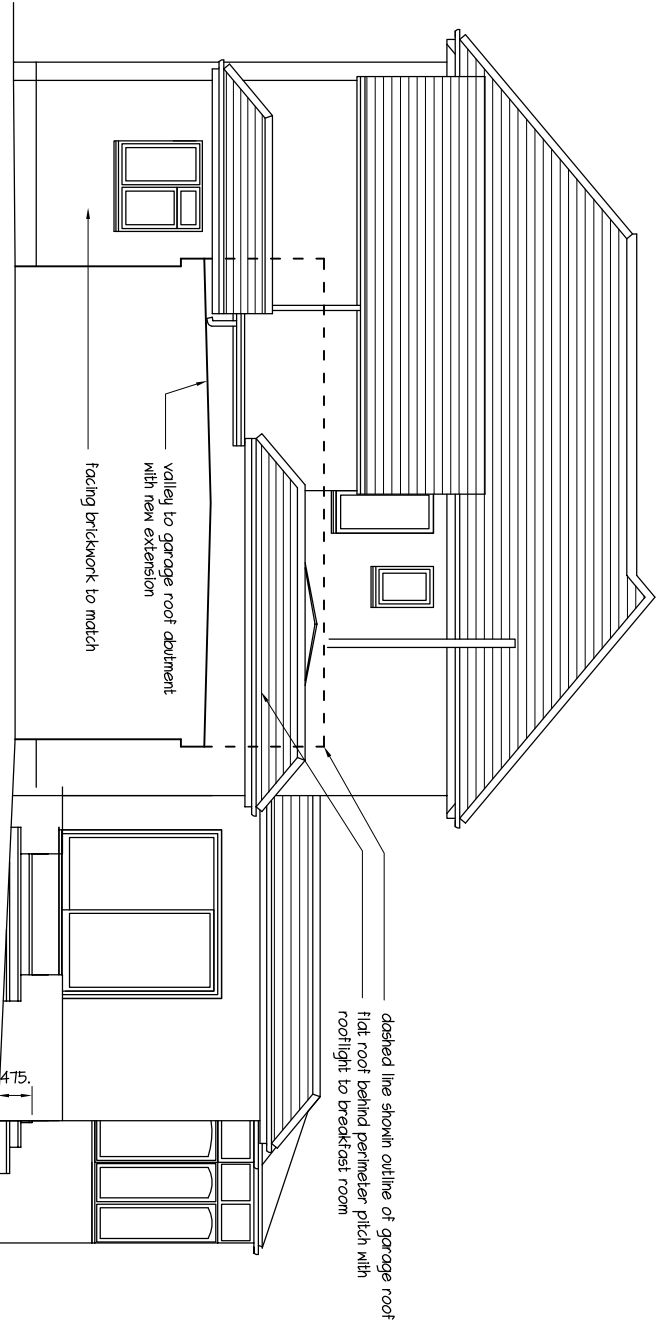

Proposed North - (Main House only - section thro' garage)

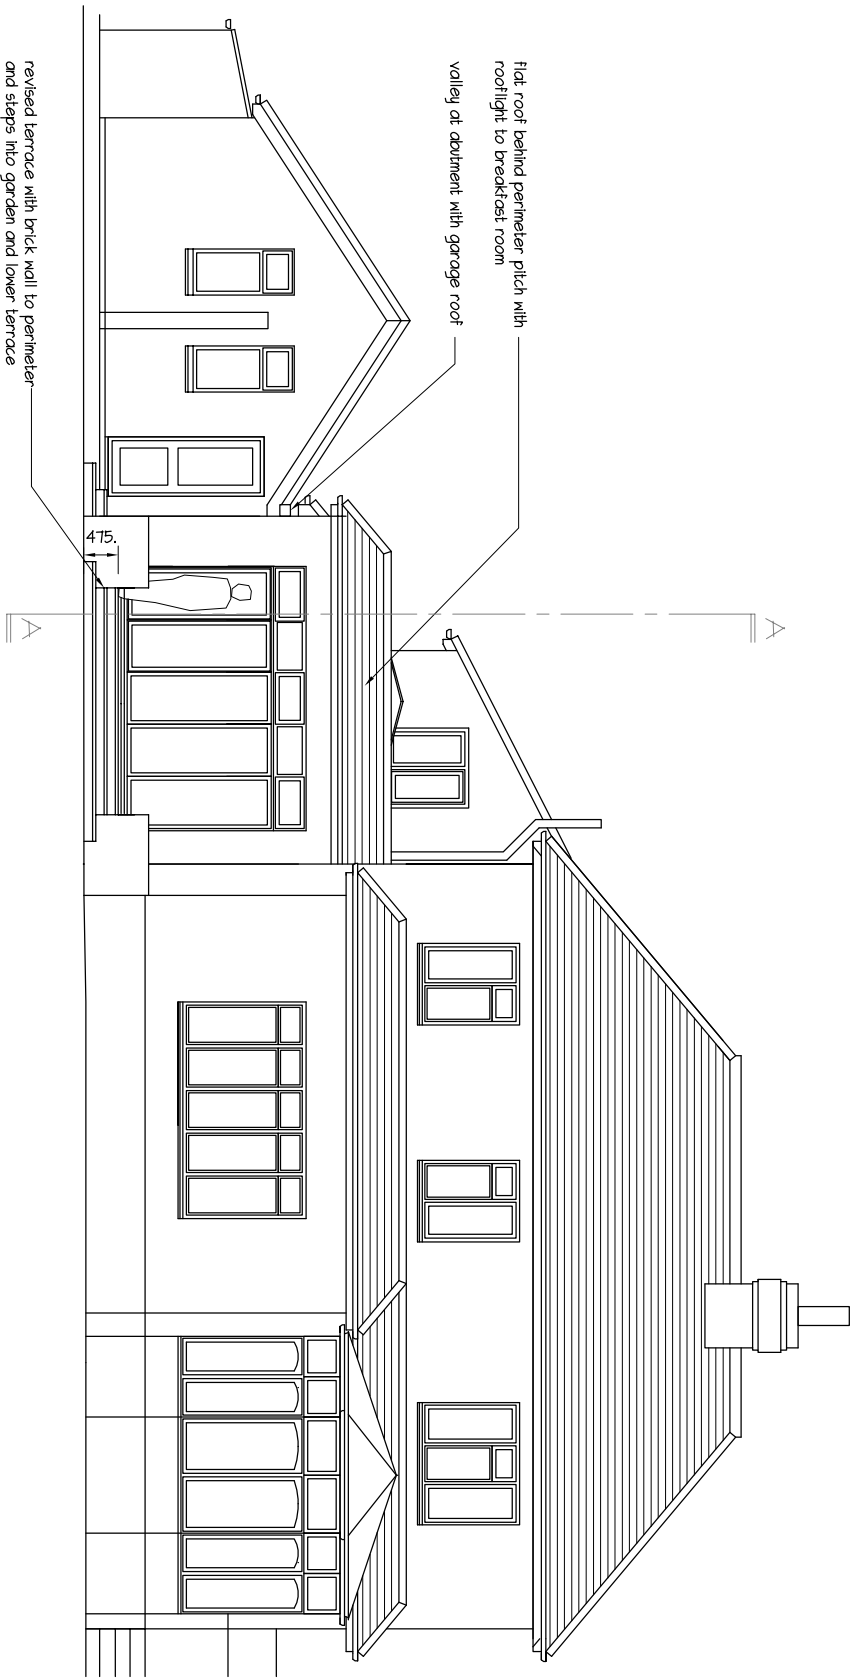

Proposed West

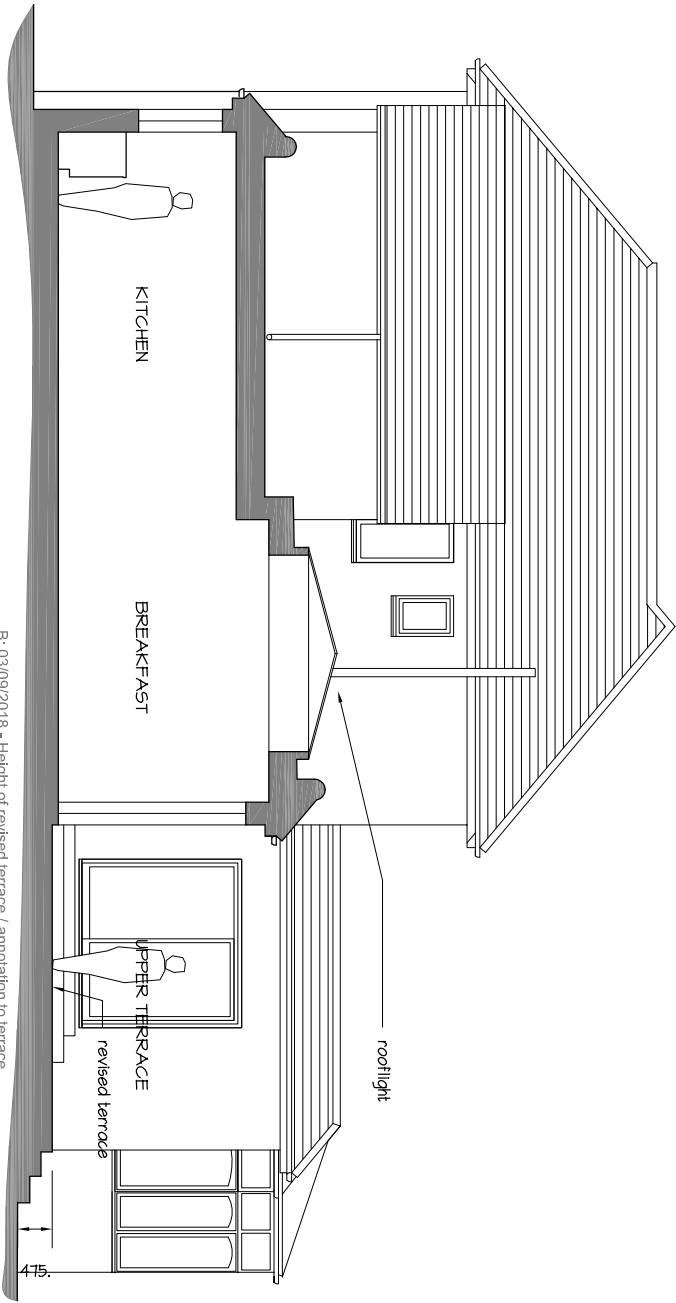

Proposed Section AA

B: 03/09/2018 - Height of revised terrace / annotation to terrace
A: Adjustments to design - email 25.06.2018

mf designs ltd

Chartered Architects



36 Grove Road • Havant • Hampshire • PO9 1AR
Director: Martin Farrer RIBA • Co Registration No.4507379

t/f 02392 470967
e admin@mfdesigns.org.uk

Date: June 2018
Scale: 1:100

Job No: 3200
Dwg No: P_02B

EXTENSION & ALTERATIONS - 16 Wade Court Road, Havant. PO9 2SU