


No.40 North Street, Havant, Portsmouth, Hampshire, PO9 1PT.

NOTES:
The contractor, sub-contractor or supplier is to check all relevant dimensions, levels, existing structure and materials together with existing service runs prior to commencing the works. ANY DISCREPANCIES ARE TO BE BROUGHT TO THE ATTENTION OF THE ARCHITECTURAL DESIGNER. © This drawing is copyright and may not be copied, traced, altered or reproduced without the express written permission of The Architectural Designer.

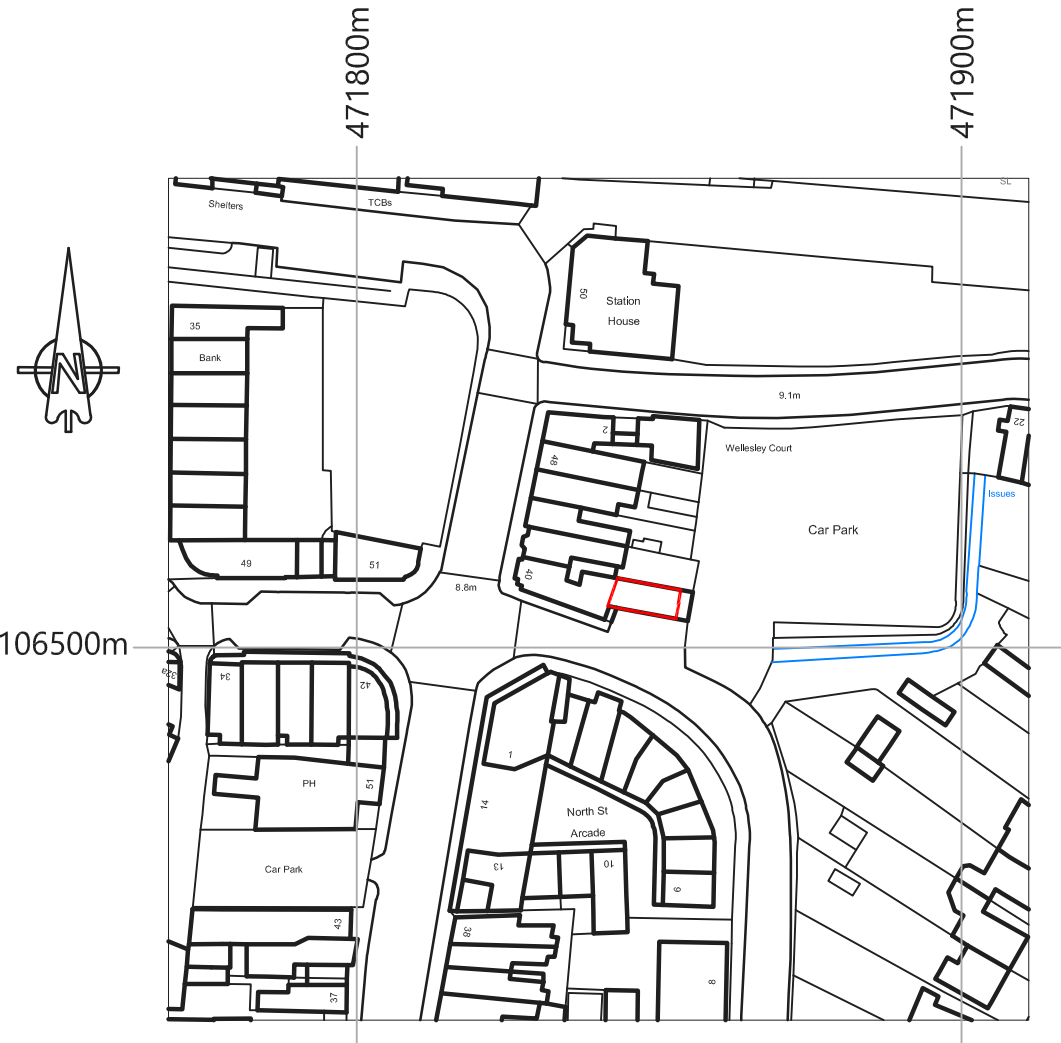

Crown Copyright and database rights 2018 OS 100019980

Location Plan 1:1250 @ A4

L.M.D.
L.M.D. DESIGNS
ARCHITECTURAL
& INTERIOR DESIGN

4 Foxcombe Close,
Swanmore,
Hampshire SO32 2UJ

Tel: 07876 712622
Email: Lmdarchitecture@aol.com

Job Title
**Proposed Works at No.40
North Street, Havant, Portsmouth, Hants, PO9 1PT.**

Client
Knightsbrook Property Group Ltd.

Drawing Title
**Planning/Notification Drawings
Location Plan
Existing**

CAD REF: 218750-40-North-St-Havant.dwg Scale 1:1250

Drawn	SLV	Amended	Checked	Date	Jul '18
Job No.	218750	Drg. No.	200	Rev.	A

