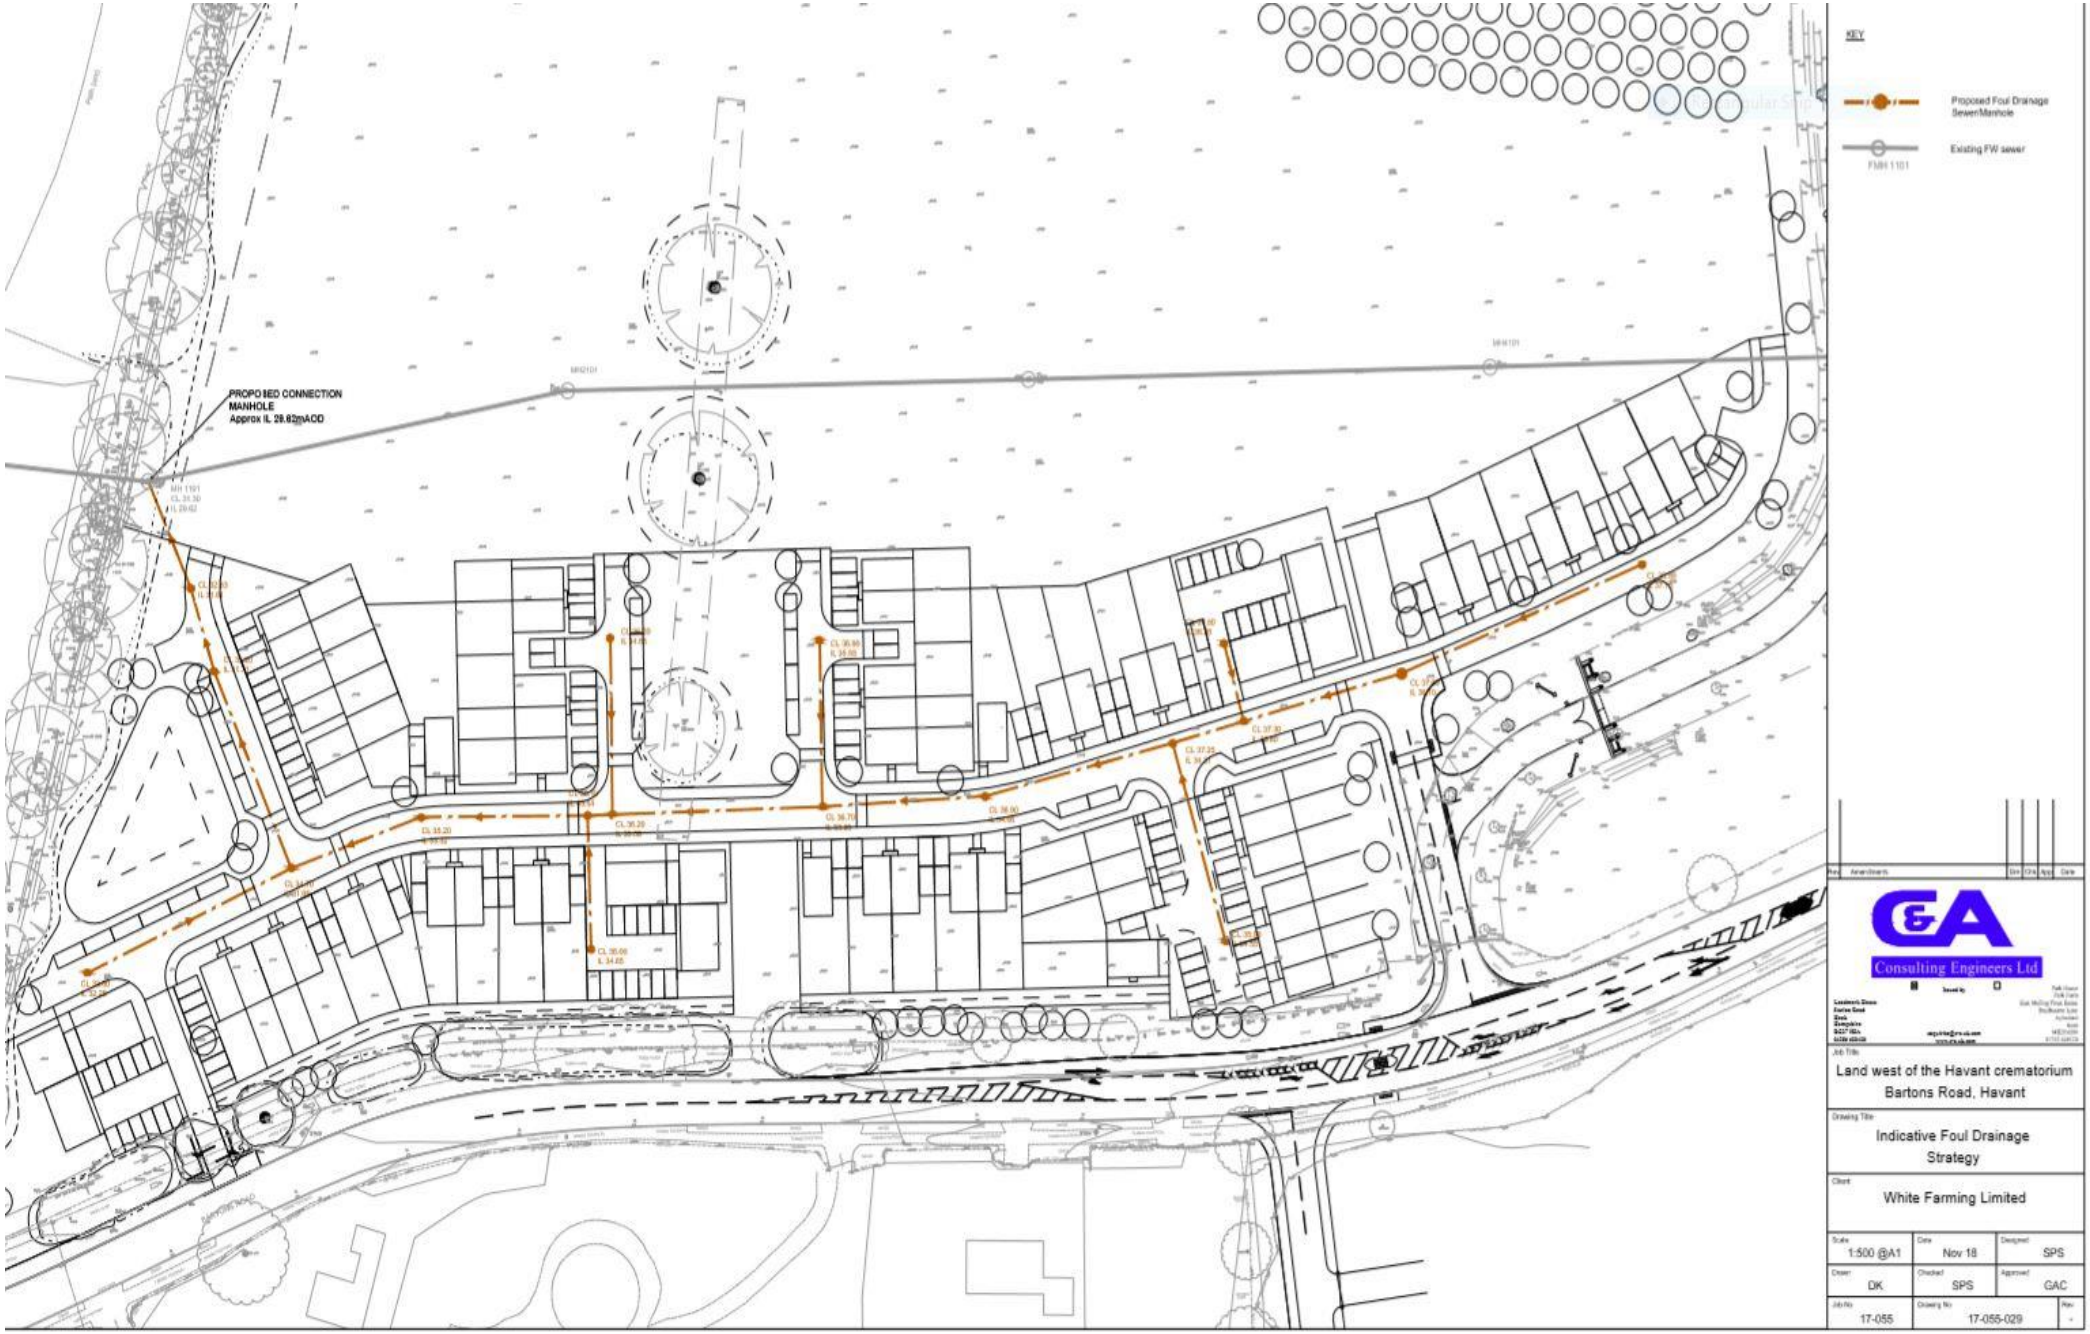
PROPOSED CONNECTION
MANHOLE
Approx IL 29.62mAOD
KEY
Proposed Foul Drainage
Sewer/Manhole
Existing FW sewer
FMH 1101
Consulting Engineers Ltd
Land west of the Havant crematorium
Bartons Road, Havant
Indicative Foul Drainage
Strategy
White Farming Limited
1:500 @A1
Nov 18
SPS
DK
SPS
GAC
17-055
17-055-029