
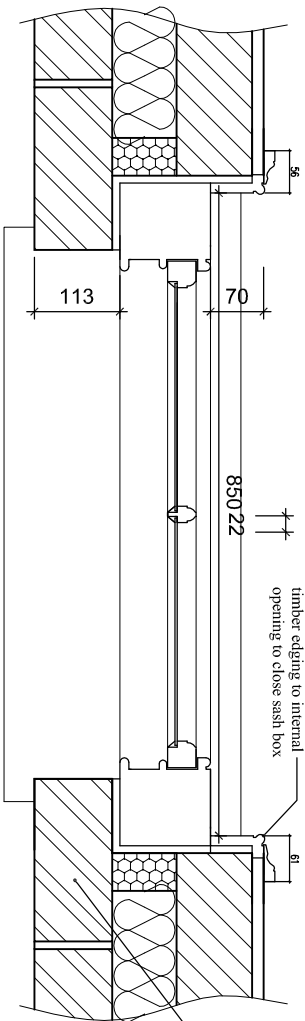


PHYSICAL SCALE IN MILLIMETERS @ 1:10

These incidental details have been produced in order to illustrate the ideal visual profiles and relationships between the building's key elements and to give aesthetic guidance only. They do not purport to be working drawings and are for illustrative purposes only. The Contractor is responsible for the structural stability and weather proofing of all elements and will be liable for any defects or failure that may arise from design development, defective materials or workmanship.



NOTES:
This drawing has been produced solely for PLANNING/DESIGN.
Do not scale from this Drawing except for planning purposes.
Any drainage shown is presumed and to be checked on site before commencement of works.
This drawing is the copyright of MF Designs Ltd.

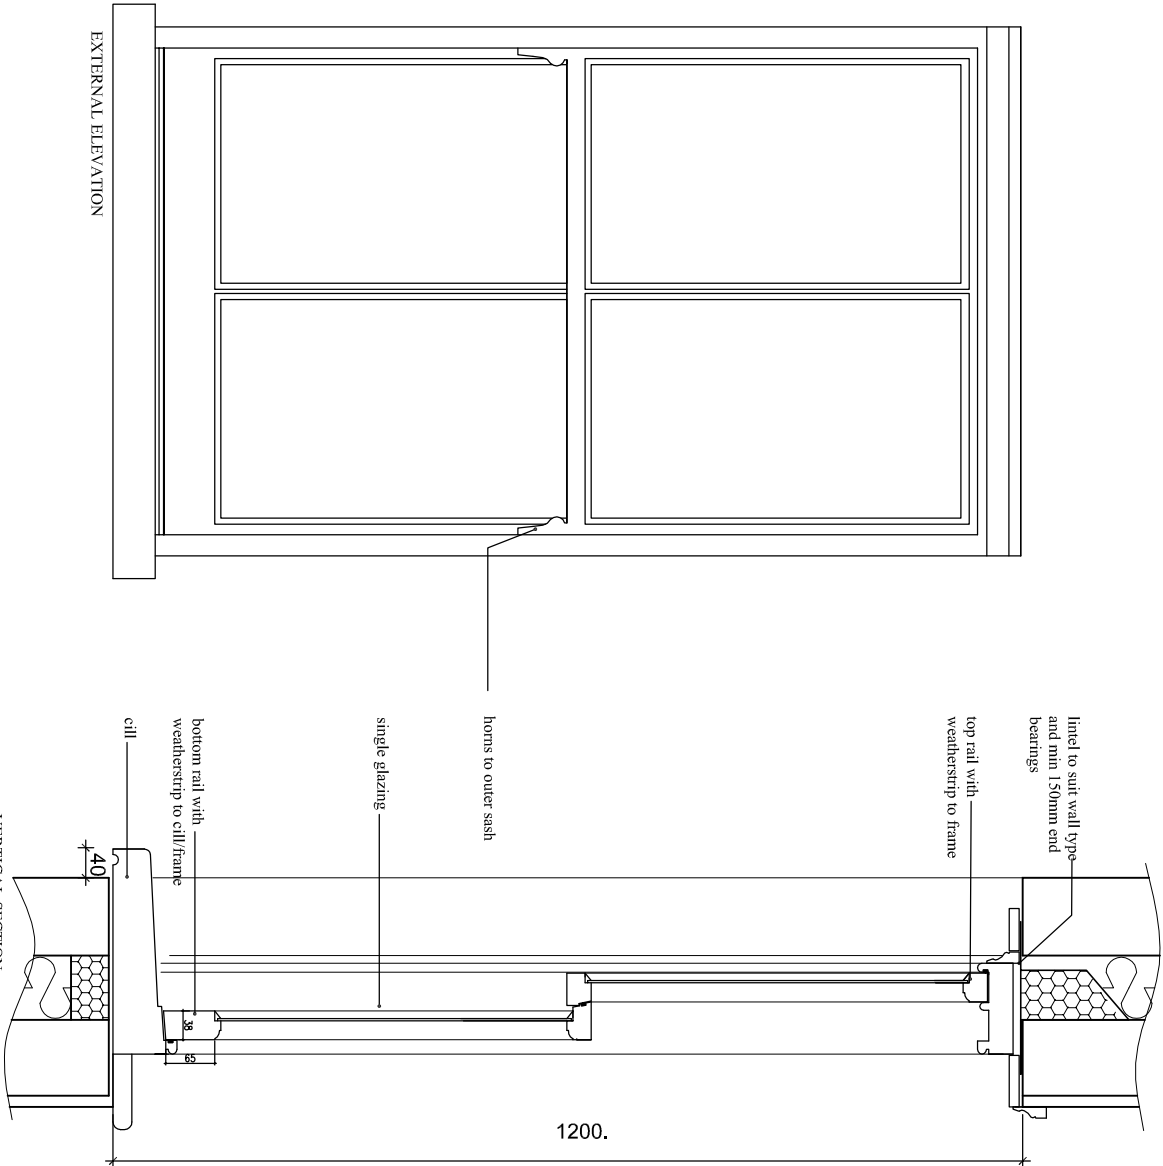

HORIZONTAL SECTION

Proposed Sash Window ~ W1 ~ 1:10

Wall construction shown is for the new extension wall with brickwork/cavity/blockwork/plaster. The insertion of the new window W.1 will be within existing masonry construction (presumably solid brickwork), however the sash is to be positioned behind the outer brickwork face as shown, being equal to the existing window profiles with softwood beading to internal reveal as proposed

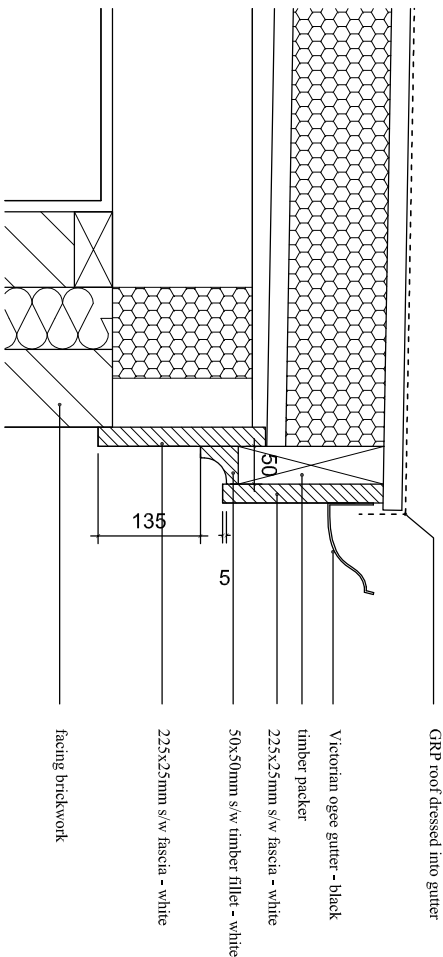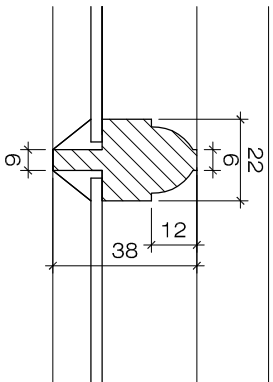

Proposed Flat Roof Fascia Detail ~ 1:10

APPROVAL OF CONDITIONS ~ APP/18/00705
12 Queen Street, Emsworth, PO10 7YA

Proposed
Glazing bead detail 1:2

mf designs ltd
Chartered Architects



36 Grove Road • Havant • Hampshire • PO9 1AZ	02392 470967
Director: Martin Farrer RIBA • Co Registration No.4507379	admin@mfdesigns.org.uk
Date: Nov 2018	Job No: 3204
Scale: 1:10/2	Dwg No: P_05