




CAD

Critchley Architecture And Design Ltd.
Contact: 02392 474 919 | info@caad.online

The Old Brewery, 15E South Street, Havant, PO9 1BU

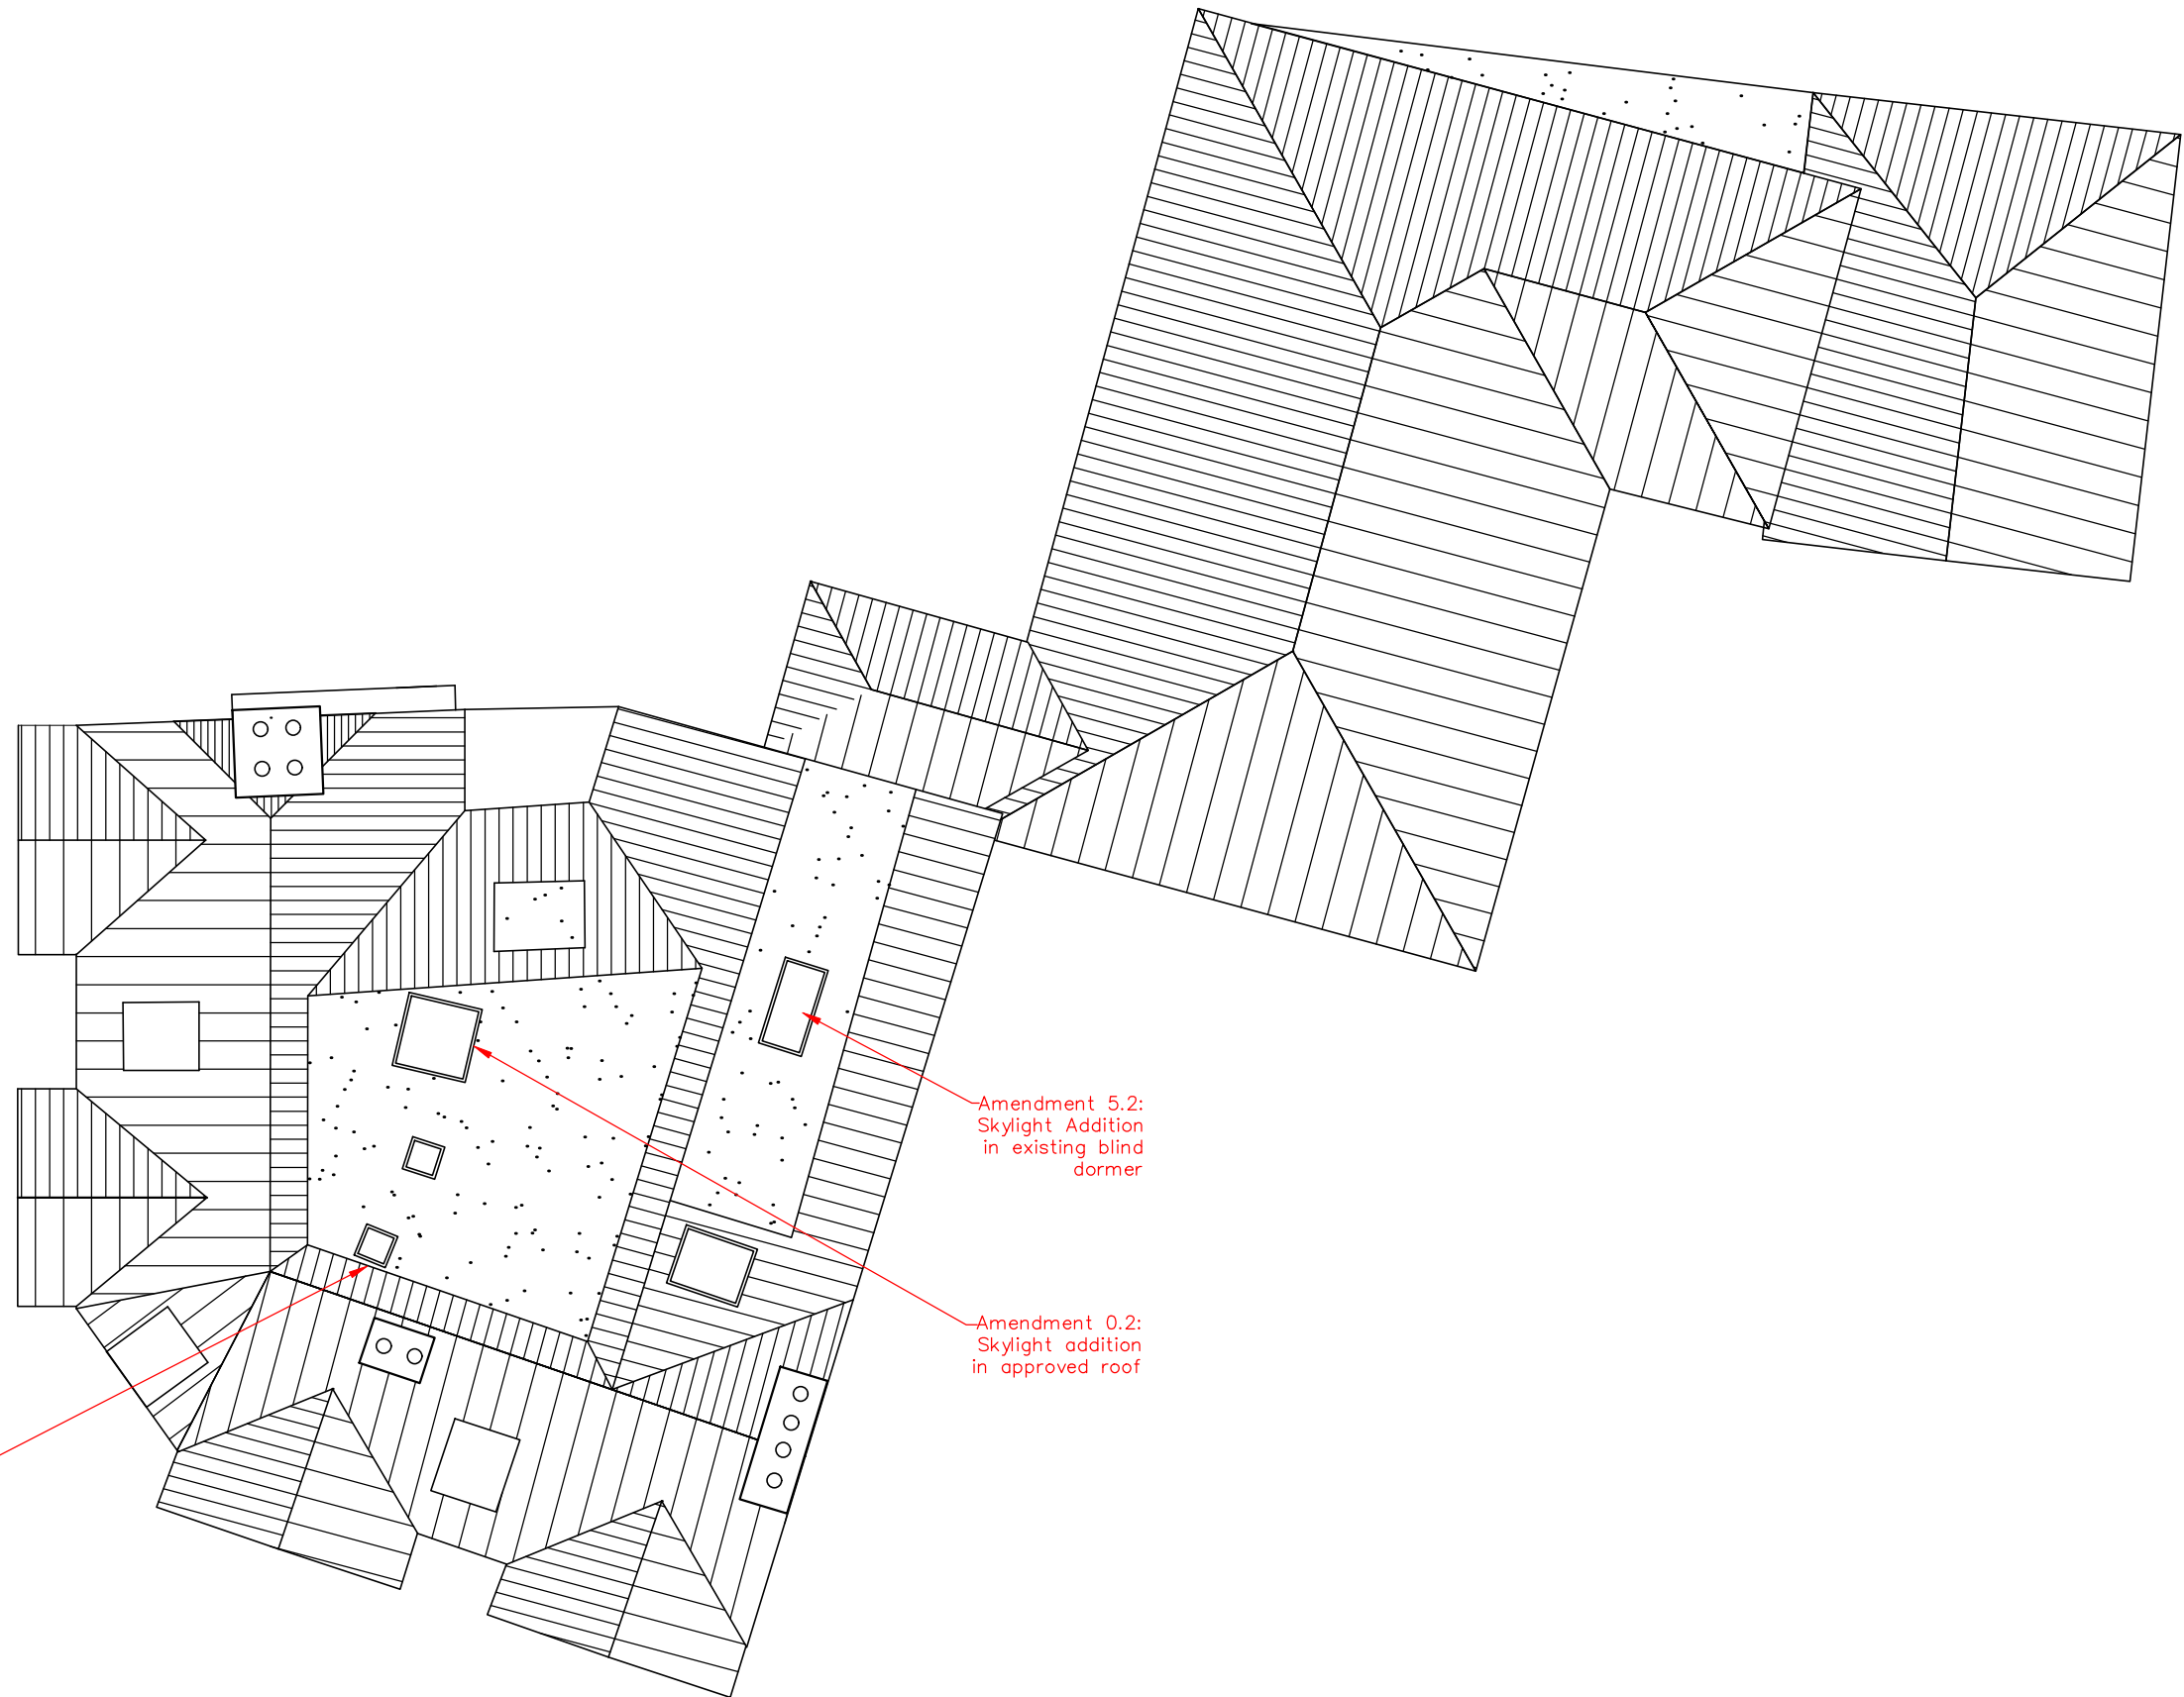

Roof Plan: As Built 2019

Revisions

- | a) | Note/Date/Initial |
|----|-------------------|
| b) | |
| c) | |
| d) | |

Flats 1–5
White Hart Court
1 East Street
Havant
P09 1AA

Scale A1=1:50, A3=1:100
Drawn SAR
Date 29/03/19

17094–462⁰

10m

20m

30m

40m