
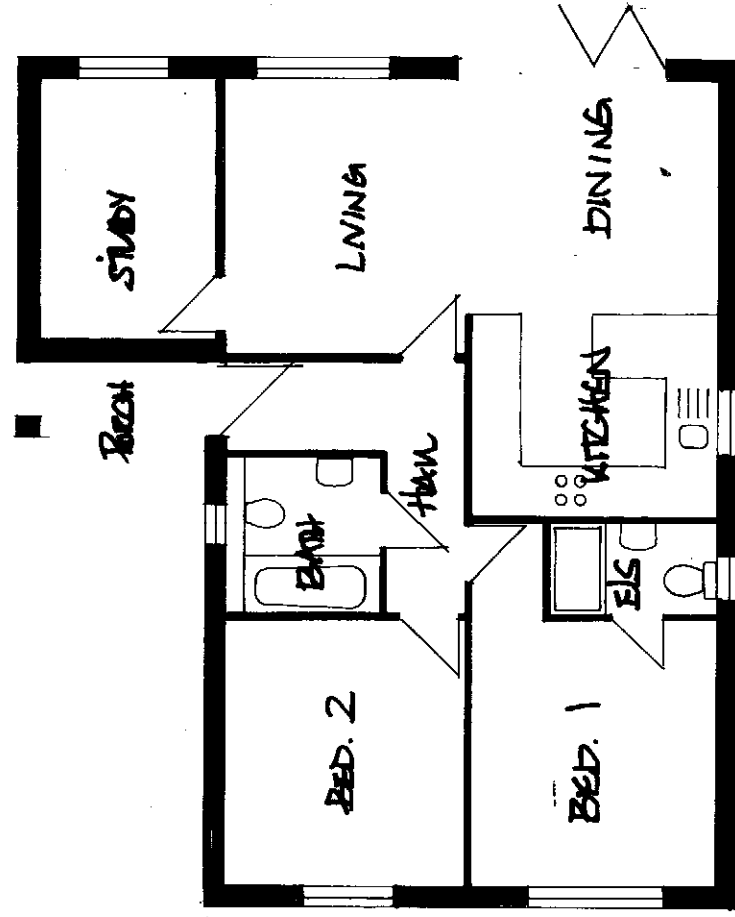
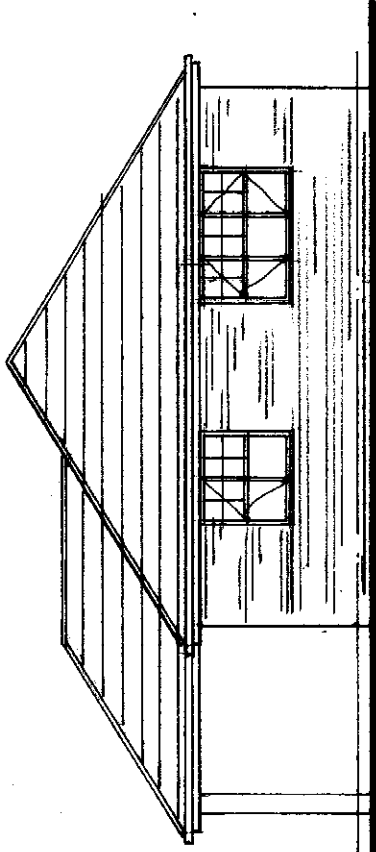
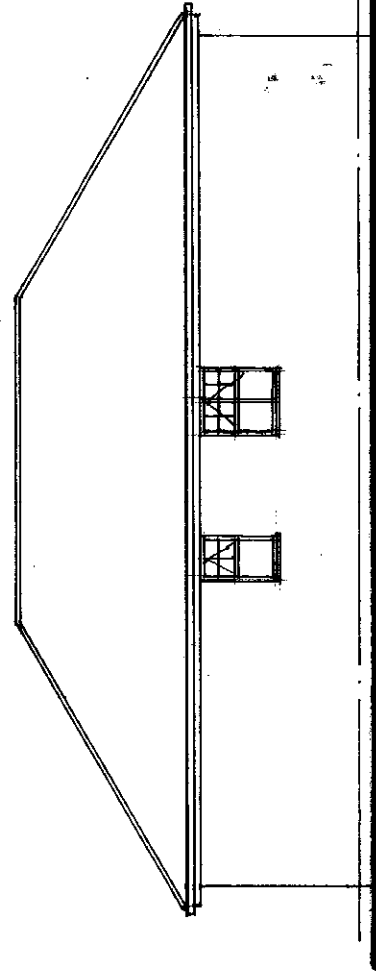
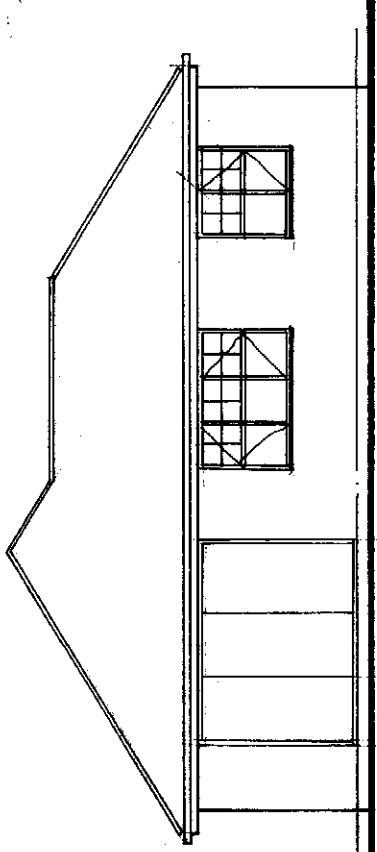


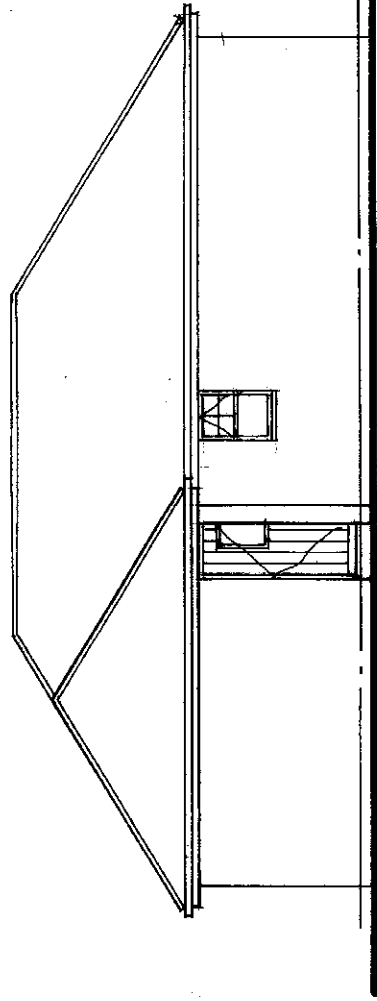

A	27/12/19	HAYLING AMENDED	DT
DEREK TREAGUS ASSOCIATES ARCHITECTURAL SERVICES No3-The Townhouse, 20 Nelson Road, Southsea, Hampshire PO5 2AS Tel: 07956 624094 Email: derek.treagus@gmail.com			
Project		DEVELOPMENT AT 26 WEST HAYE ROAD, HAYLING ISLAND, HAMPSHIRE.	
Client		Mr & Mrs B Smith	
Subject		Planning Drawing Plot Two	
Date:	March 2019	Scale: 1:100@ A3	
Rev:	A	Drg. No. 19/803/03	
• Copyright reserved. • All dimensions are to be site confirmed and should not be scaled unless for Planning purposes. • Verify all queries with the office.			