




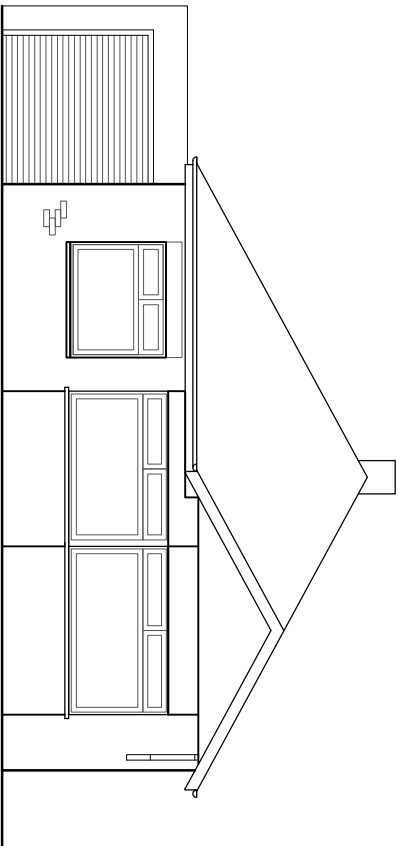


FRONT (WEST)
1:100

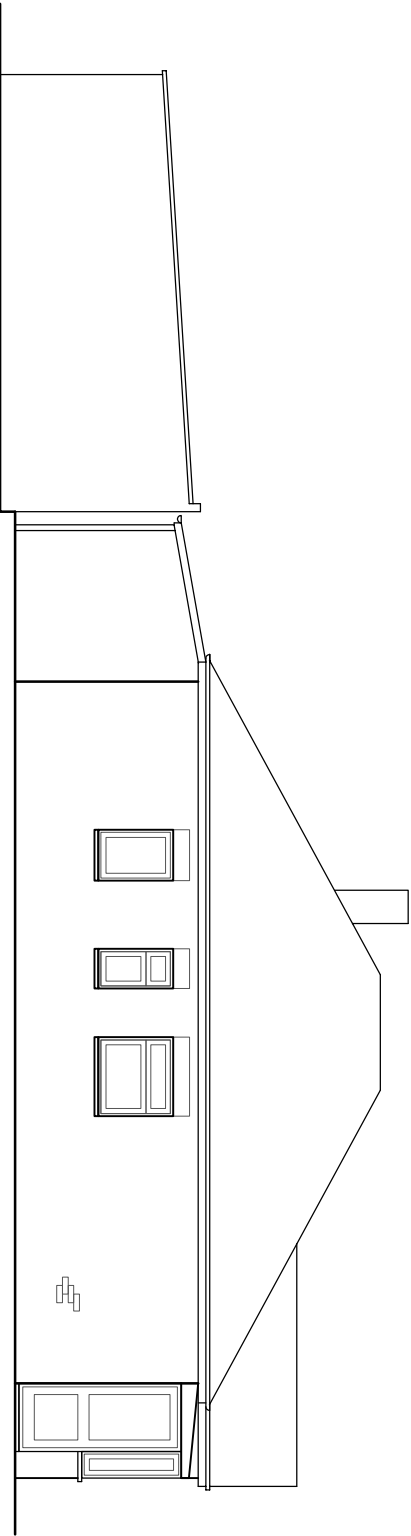

SIDE (NORTH)
1:100

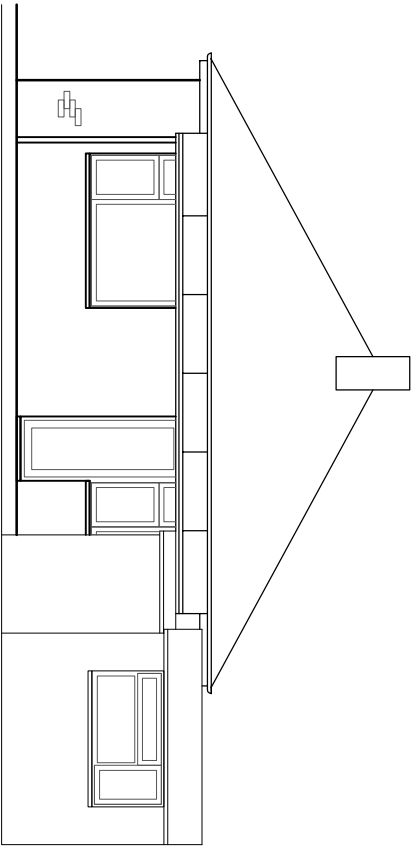

REAR (EAST)
1:100

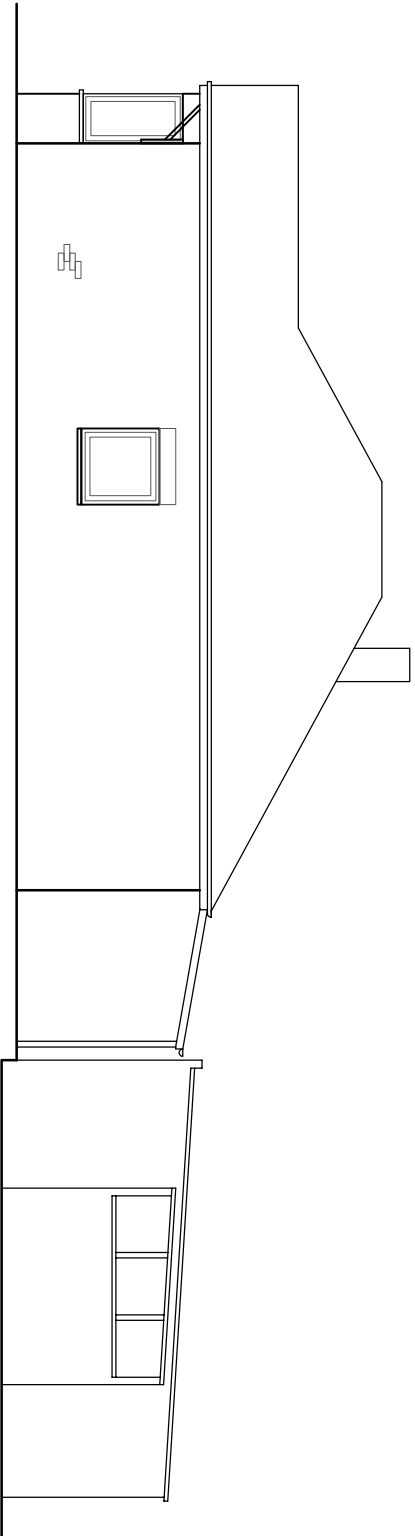

SIDE (SOUTH)
1:100

SCALE 1:100

