




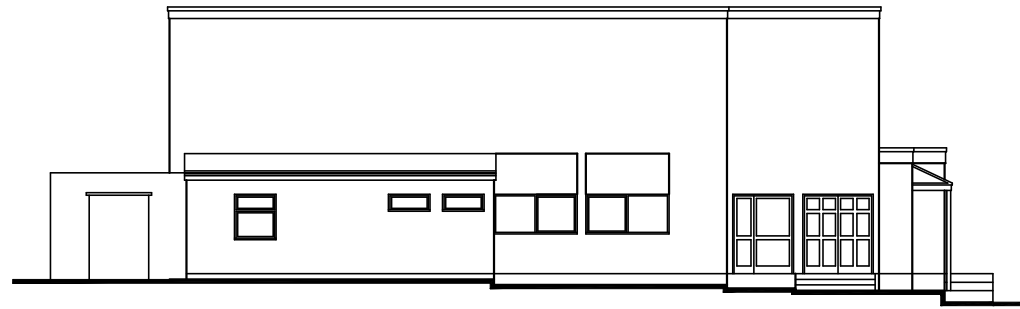


North

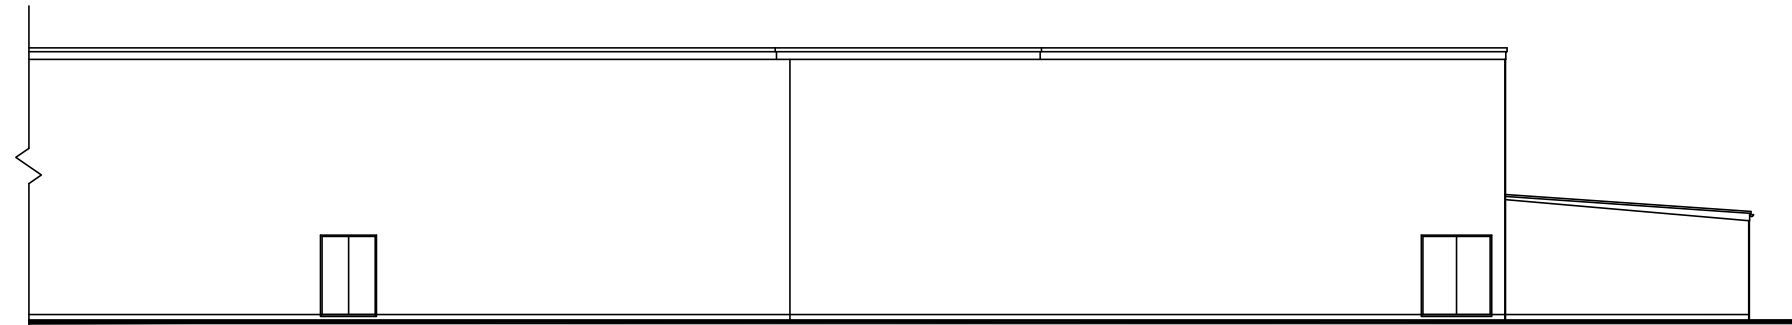

East

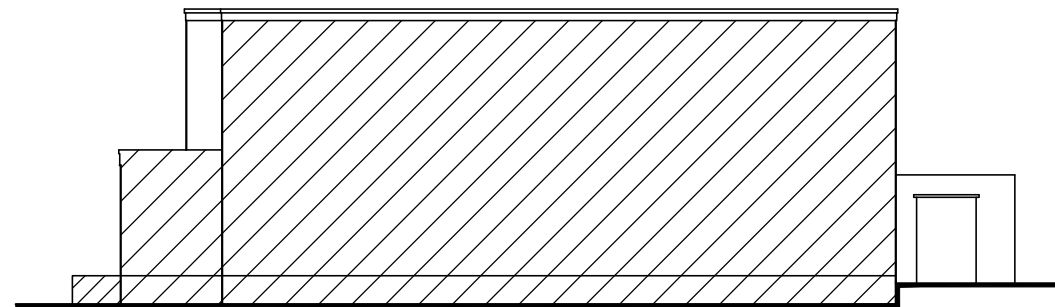

South

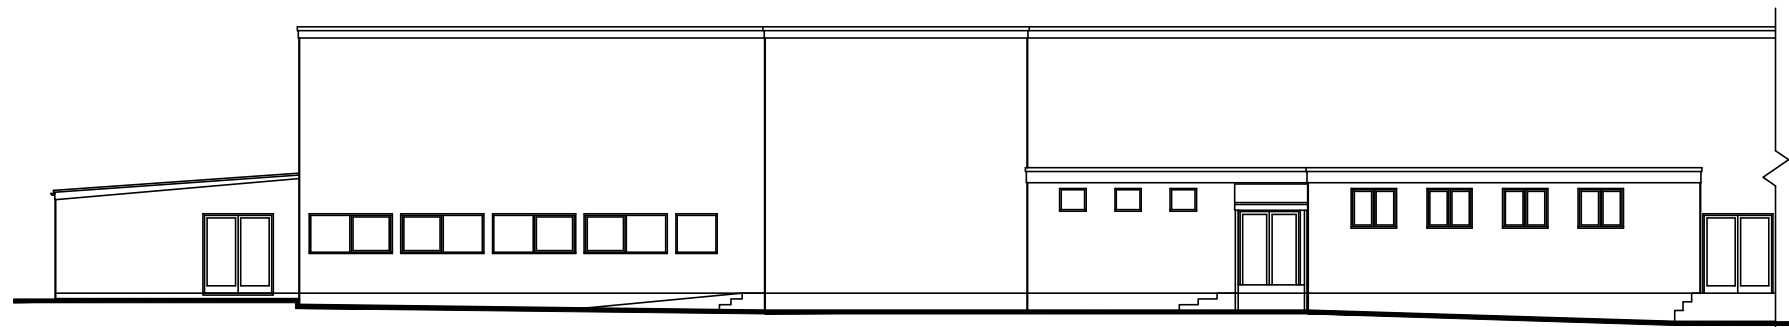

West

CAD

Critchley Architecture And Design Ltd.

Contact: 02392 474 919 | info@caad.online

The Old Brewery, 15E South Street, Havant, PO9 1BU

Existing Elevations

Revisions	a) Note/Date/Initial
b)	
c)	
d)	

16 Aston Road,
Waterlooville,
Hampshire,
PO7 7XG

Scale A1=1:100, A3=1:200

Drawn SAR/CAL

Date 06/06/19

19048-301⁰

20m

40m

60m

80m