A3

Front Elevation

Obs - Obscured Glazing

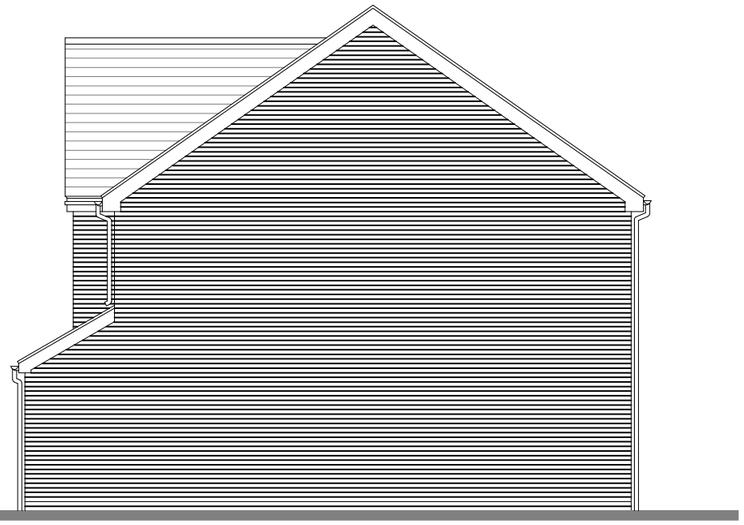

Side Elevation

Rear Elevation

Obs - Obscured Glazing

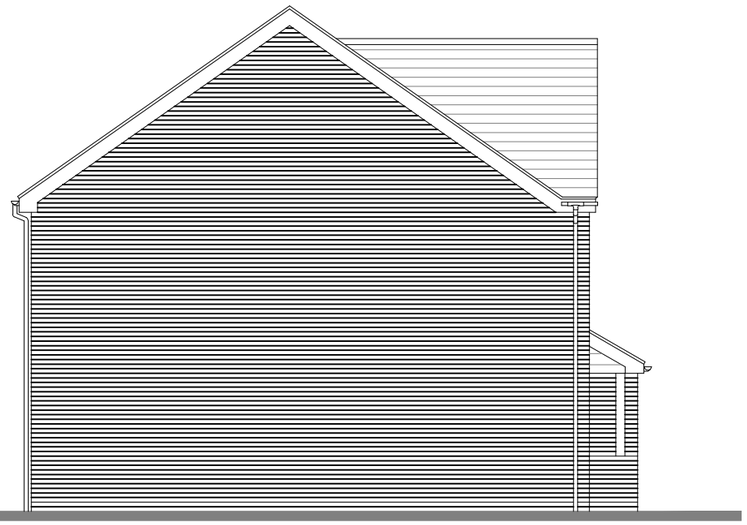

Side Elevation

PLOT No.
As Drawn - 3,60
Handed - 4,61,62

NOTES

This drawing is the copyright of Thrive Ltd ©. All rights reserved.
Ordnance Survey Data © Crown Copyright. All rights reserved.
Licence No. 100007359. DO NOT scale from this drawing.
Contractors, Sub Contractors and Suppliers are to check all relevant dimensions and levels of the site and building before commencing any shop drawings or building work. Any discrepancies should be recorded to the Architect.
Where applicable this drawing is to be read in conjunction with the Consultants' drawings.

REV	DESCRIPTION	DATE	AUTH	CHK'D
A	Issue for Planning.	30.01.19	MAP	

scale 1:100

0 2m 4m 6m

PLANNING

thrive.
architects
Romsey Office
Building 300, The Grange, Romsey Road, Michelmersh, SO51 0AE
t: 01794 367703 f: 01794 367276 www.thrivearchitects.co.uk

PROJECT
Padnell Grange,
Cowplain, Waterlooville
For: Bellway Homes Ltd (Wessex) & The Borrow Foundation Ltd.

DRAWING
Housetype: Cutler
Elevations
Option One

SCALE	DATE	AUTHOR	CHK'D
1:100 @ A3	Dec 2018	SJF	

JOB NO.	DRAWING NO.	REV
BELL170217	HT.CUT-1.e	A

CLIENT REF.