


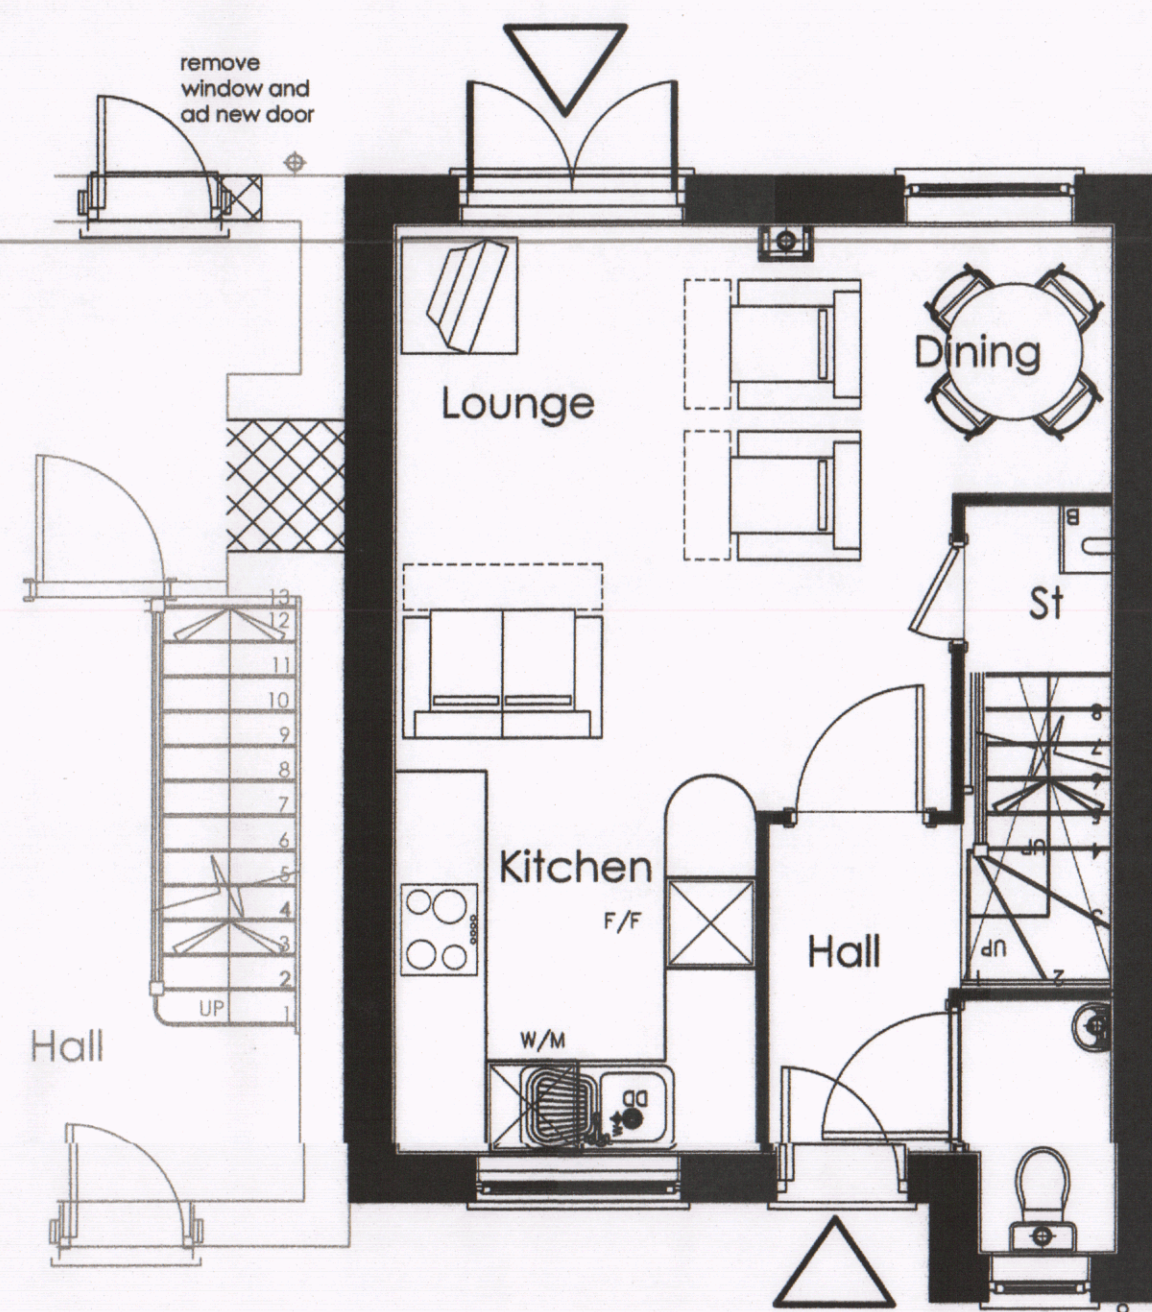


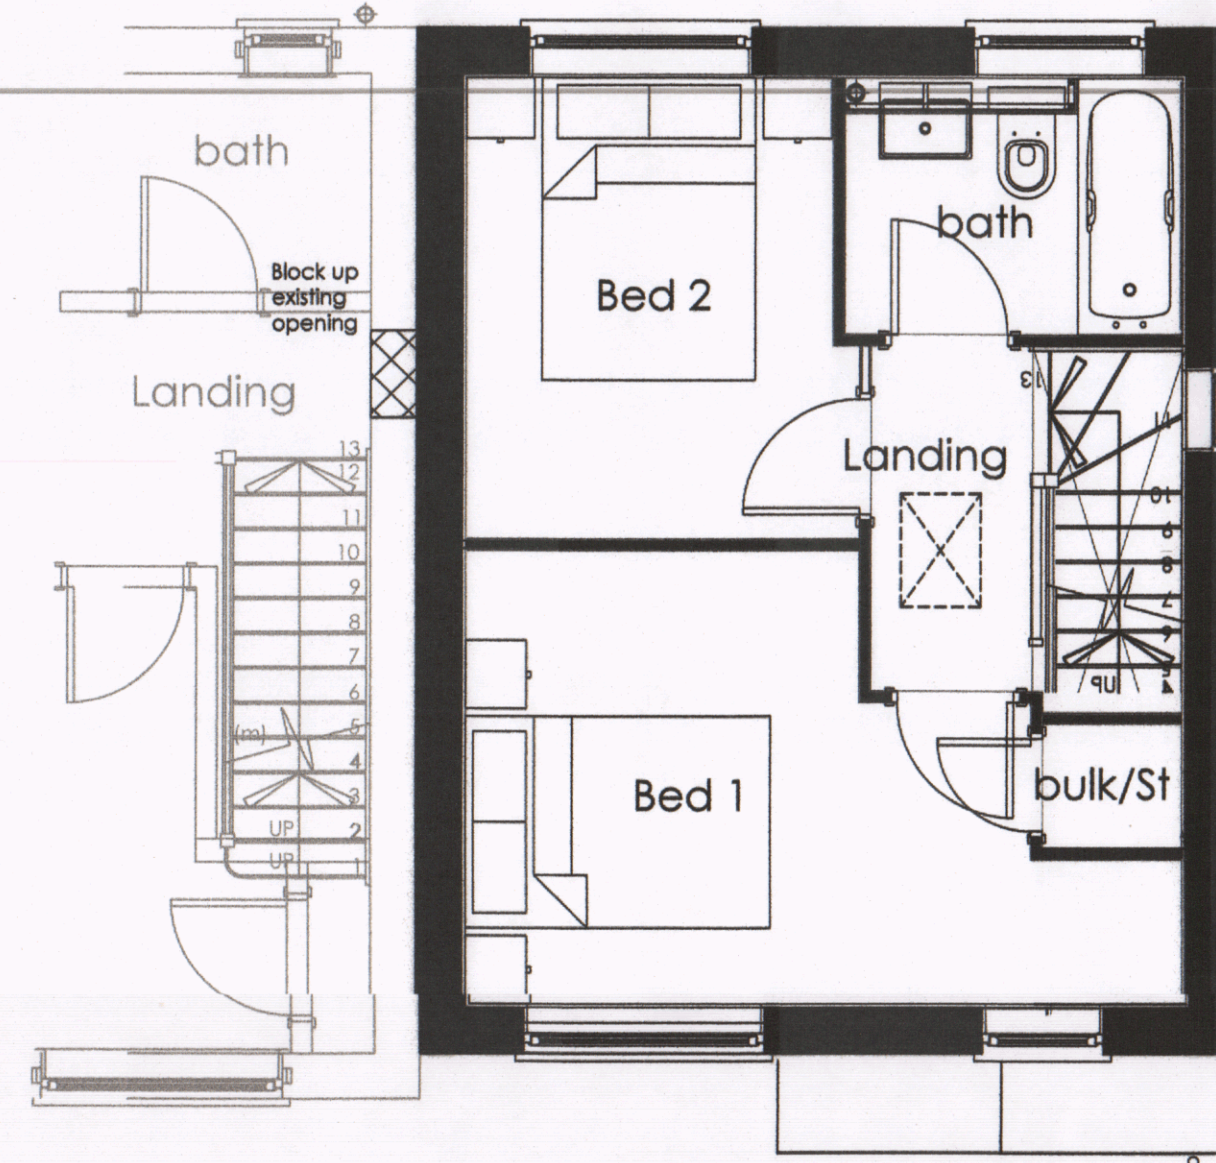

Proposed Ground Floor  
GA - 59.3m<sup>2</sup>

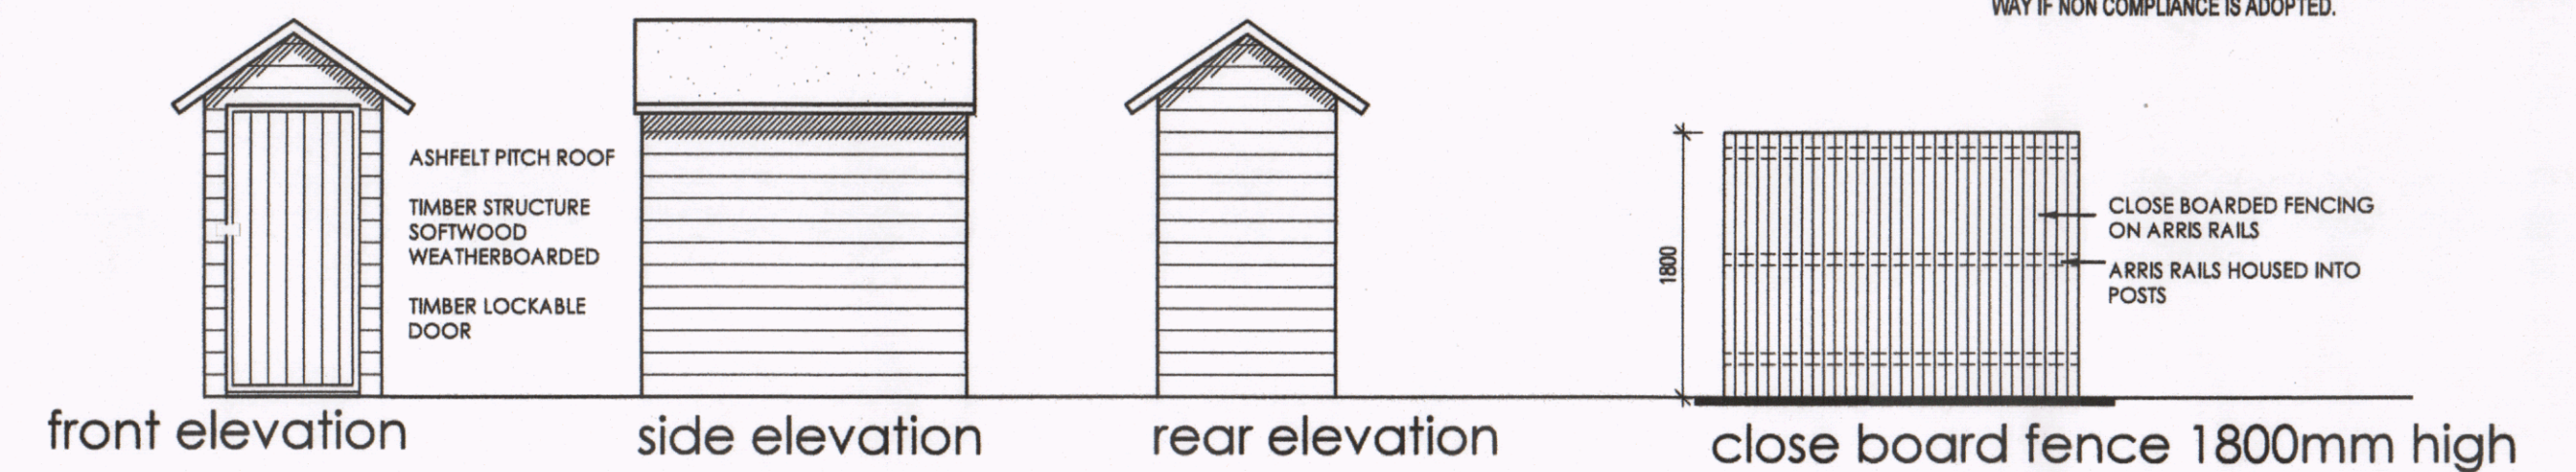

Proposed First Floor

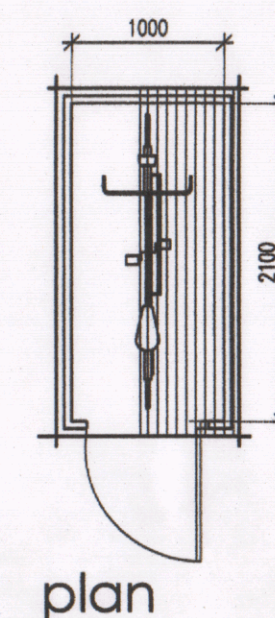


Cycle Store

## Proposed Plans

SCALE 1:50

01

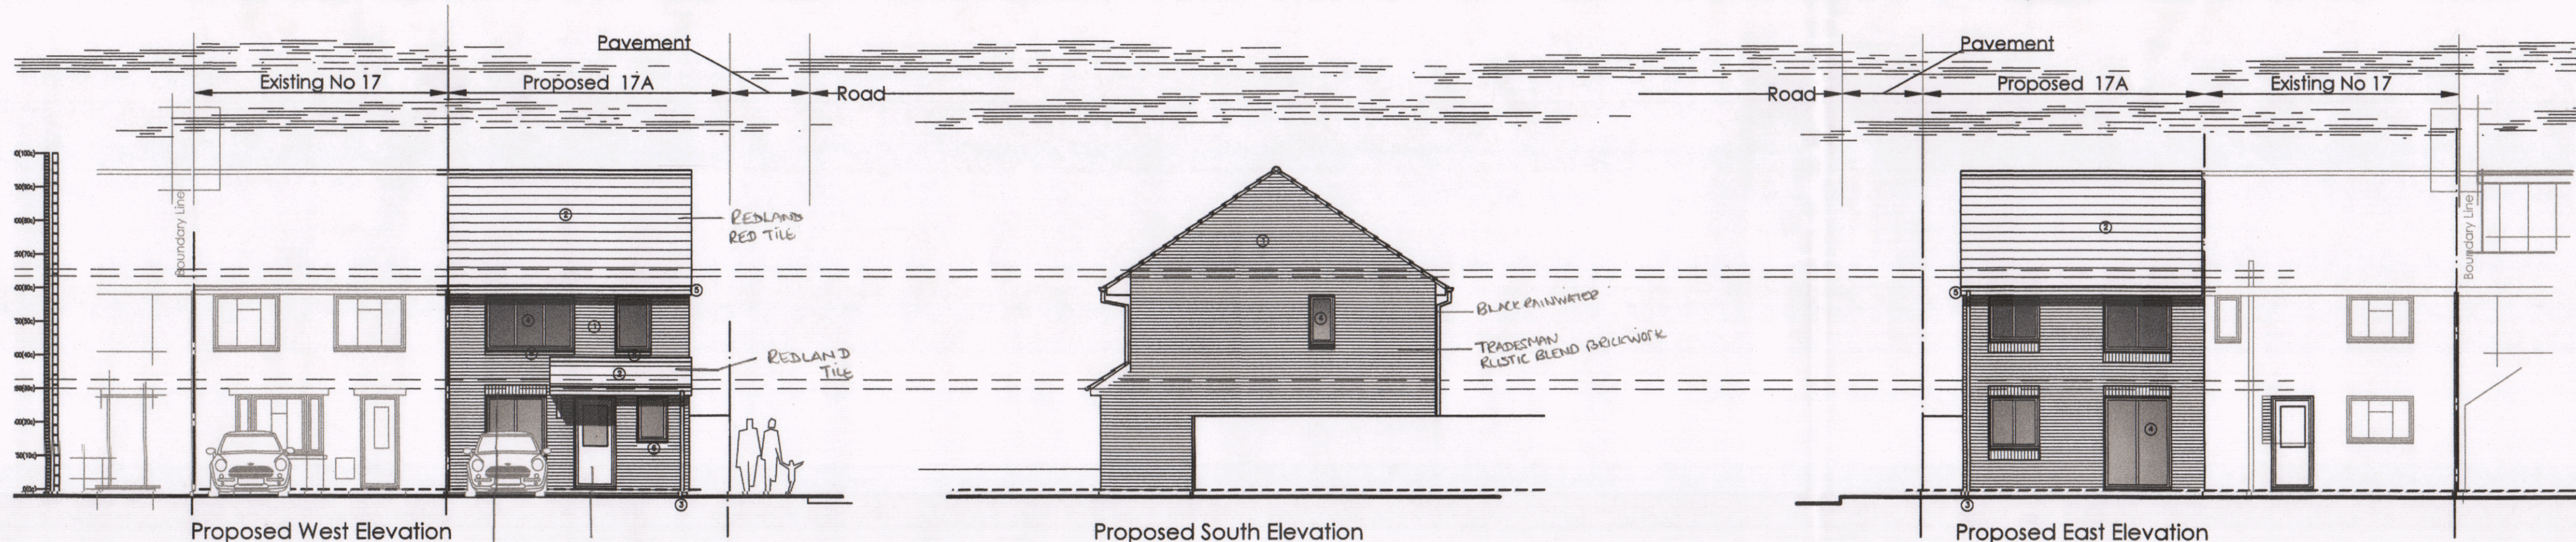


## Proposed Elevations

SCALE 1:100

02

- Elevation Notes
- Red facing Brickwork to match ext
  - Red Concrete tiles to match existing
  - Black UPVC rainwater goods.
  - White UPVC Windows and doors.
  - White UPVC fascia.
  - Tile Creasing Cill

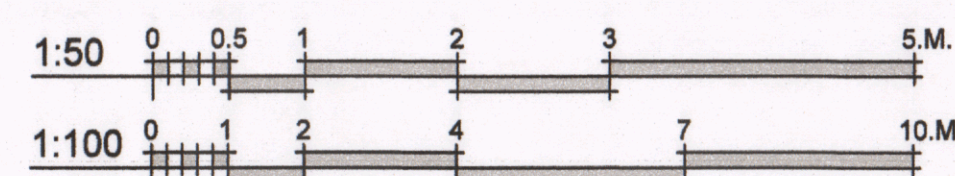

Client:-  
Mr T. Rudd

Scale:- 1:50/100 @A1

Drawn By:- M@C Checked By:-

Date:- 18-10-16 Date:-

Job No:- 1708 Drg No:- 02.01

Title:-  
Residential Development  
Proposed Plans & Elevations

Project:-  
17 Somborne Drive  
Havant  
Hampshire

MIC Architectural design  
Creativity - Imagination - Solutions  
Residential Specialist

A 33 Sapphire Ridge Waterlooville Hampshire PO7 8NY  
T 02392 98 47 88  
M 07787 547 837  
E mca.design@yahoo.co.uk  
W www.mca-design.co.uk

- NB
- FIGURED DIMENSIONS MUST BE TAKEN IN PREFERENCE TO SCALED DIMENSIONS AND SITE DIMENSIONS ARE TO BE CHECKED BEFORE WORK IS PUT IN HAND.
  - THIS DRAWING IS THE COPYRIGHT OF MC ARCHITECTURAL DESIGN AND MUST NOT BE REPRODUCED OR USED WITHOUT THEIR WRITTEN PERMISSION.
  - IT IS THE SOLE RESPONSIBILITY OF THE BUILDING OWNER TO DRAW UP ALL LEGAL AGREEMENTS WITH ADJOINING PROPERTY OWNER TO COVER THE OVER HANGING OF ANY FASCIAS, GUTTERING, FOUNDATIONS OR ANY PART OF THE BUILDING. MC ARCHITECTURAL DESIGN CAN NOT BE HELD RESPONSIBLE IN ANY WAY WHATSOEVER FOR ANY LEGAL COSTS OR OTHER COSTS INCURRED THROUGH ANY NEIGHBOURHOOD DISPUTES.
  - IT IS THE SOLE RESPONSIBILITY OF THE BUILDING OWNER TO COMPLY WITH THE PARTY WALL ACT 1996. MC ARCHITECTURAL DESIGN CAN NOT BE HELD RESPONSIBLE IN ANY WAY IF NON COMPLIANCE IS ADOPTED.

HAVANT BOROUGH COUNCIL  
21 DEC 2018  
RECEIVED