


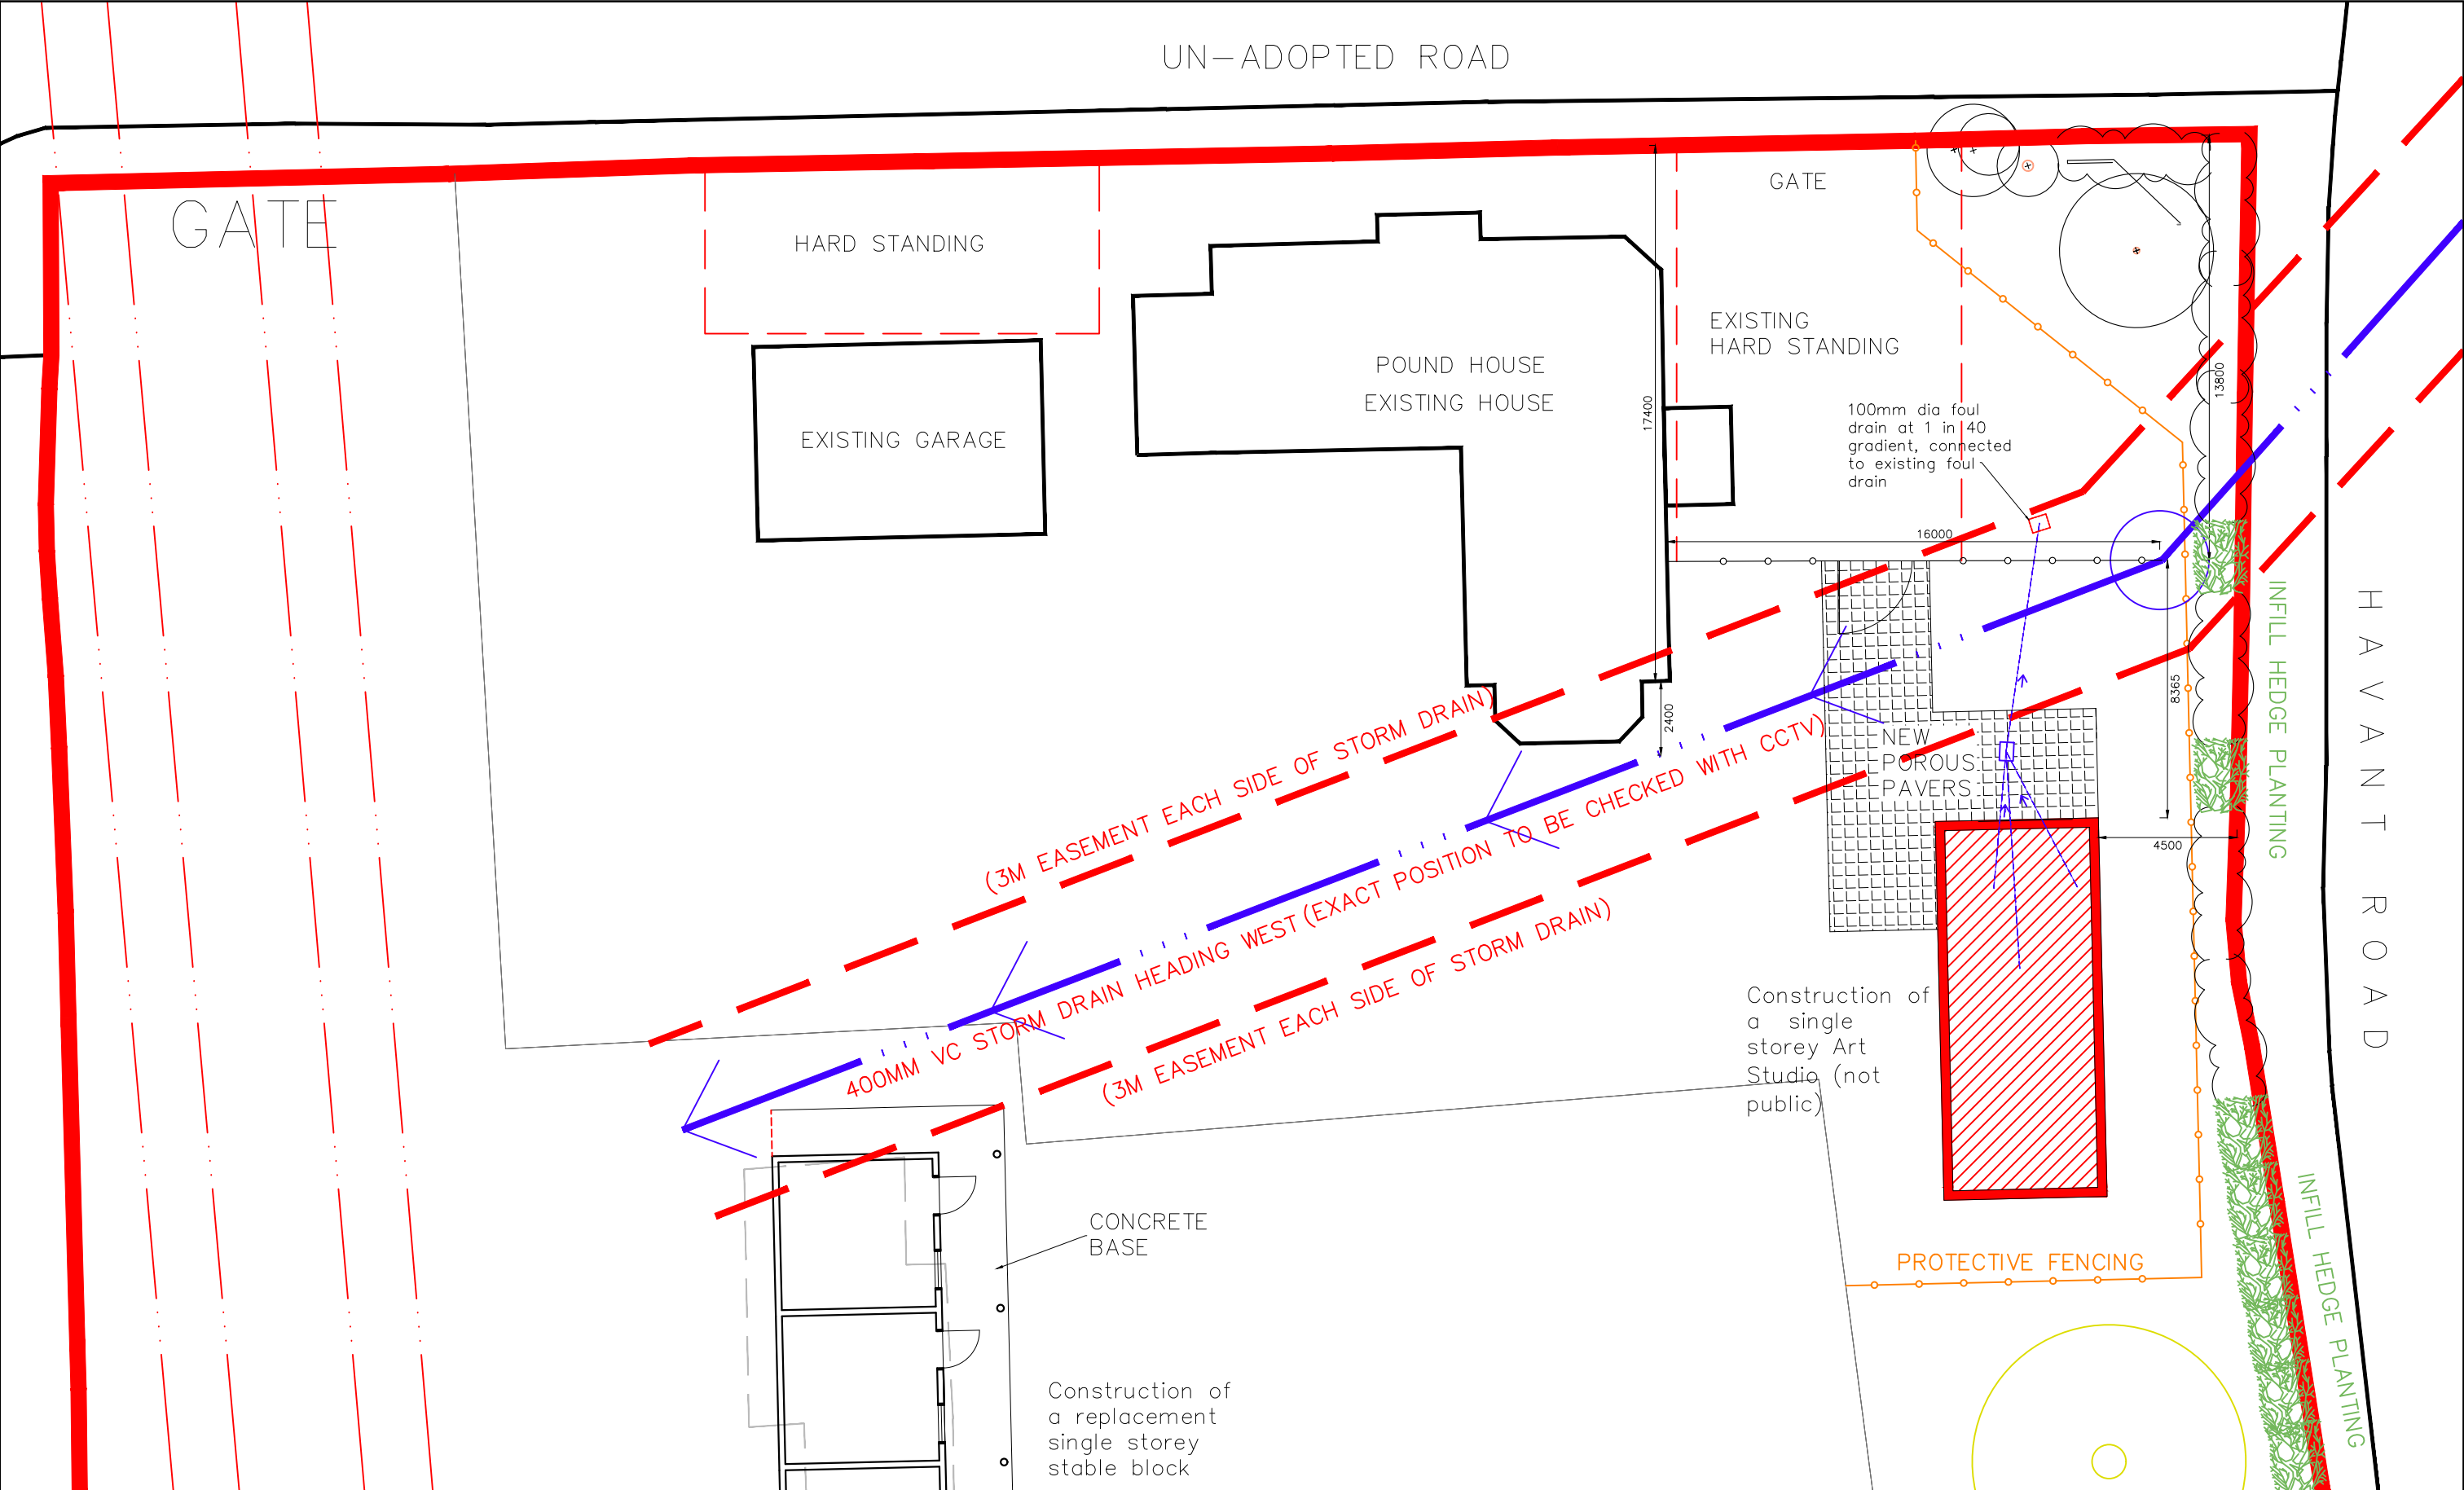

Pound House 175 Havant Road, Hayling Island, PO11 0DT	DRAINAGE AND LANDSCAPE PLAN										CAD Critchley Architecture And Design Contact: 02392 474 919 info@caad.online The Old Brewery, 15E South Street, Havant, PO9 1BU		Scale A3 = 1:200	A
	Revisions	a) Path added/23.05.19/JHL b) c) d)											Drawn JGF	
20m 40m 60m 80m														

