
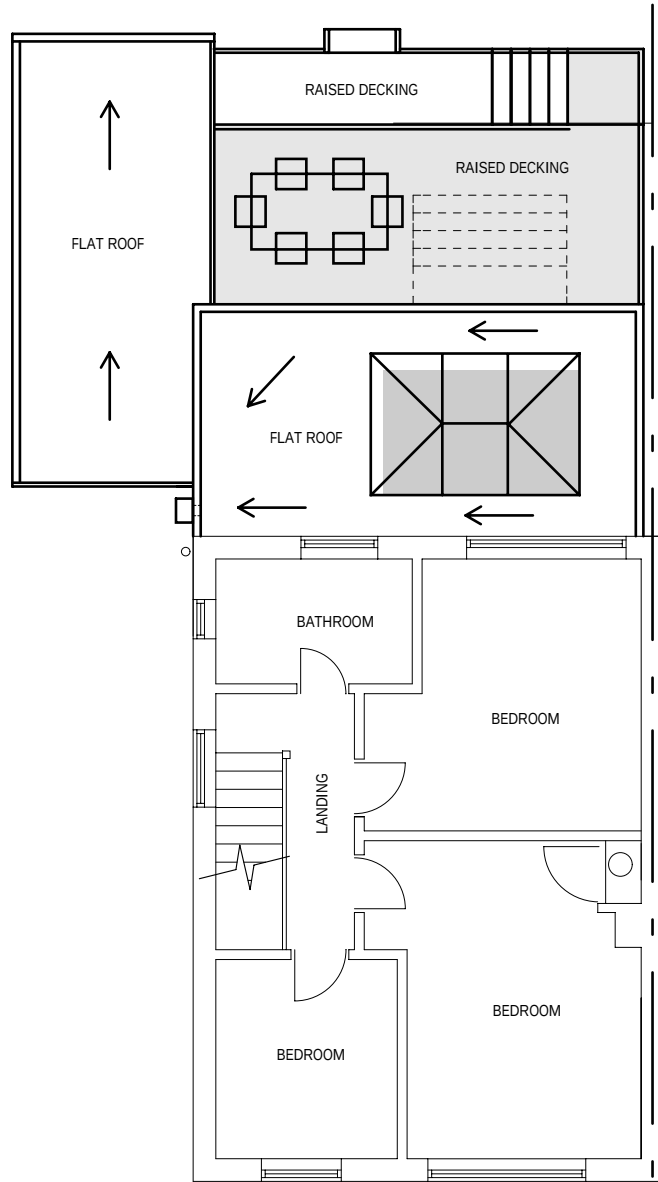
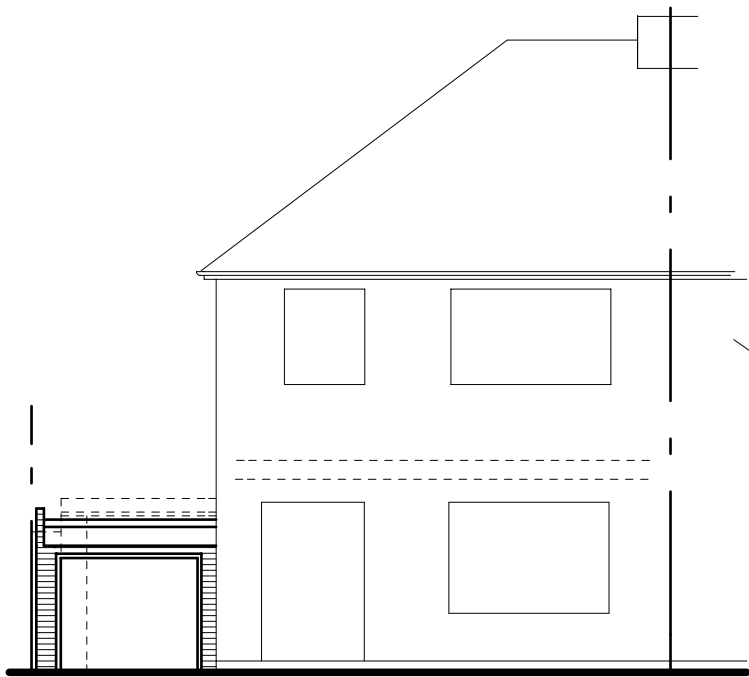




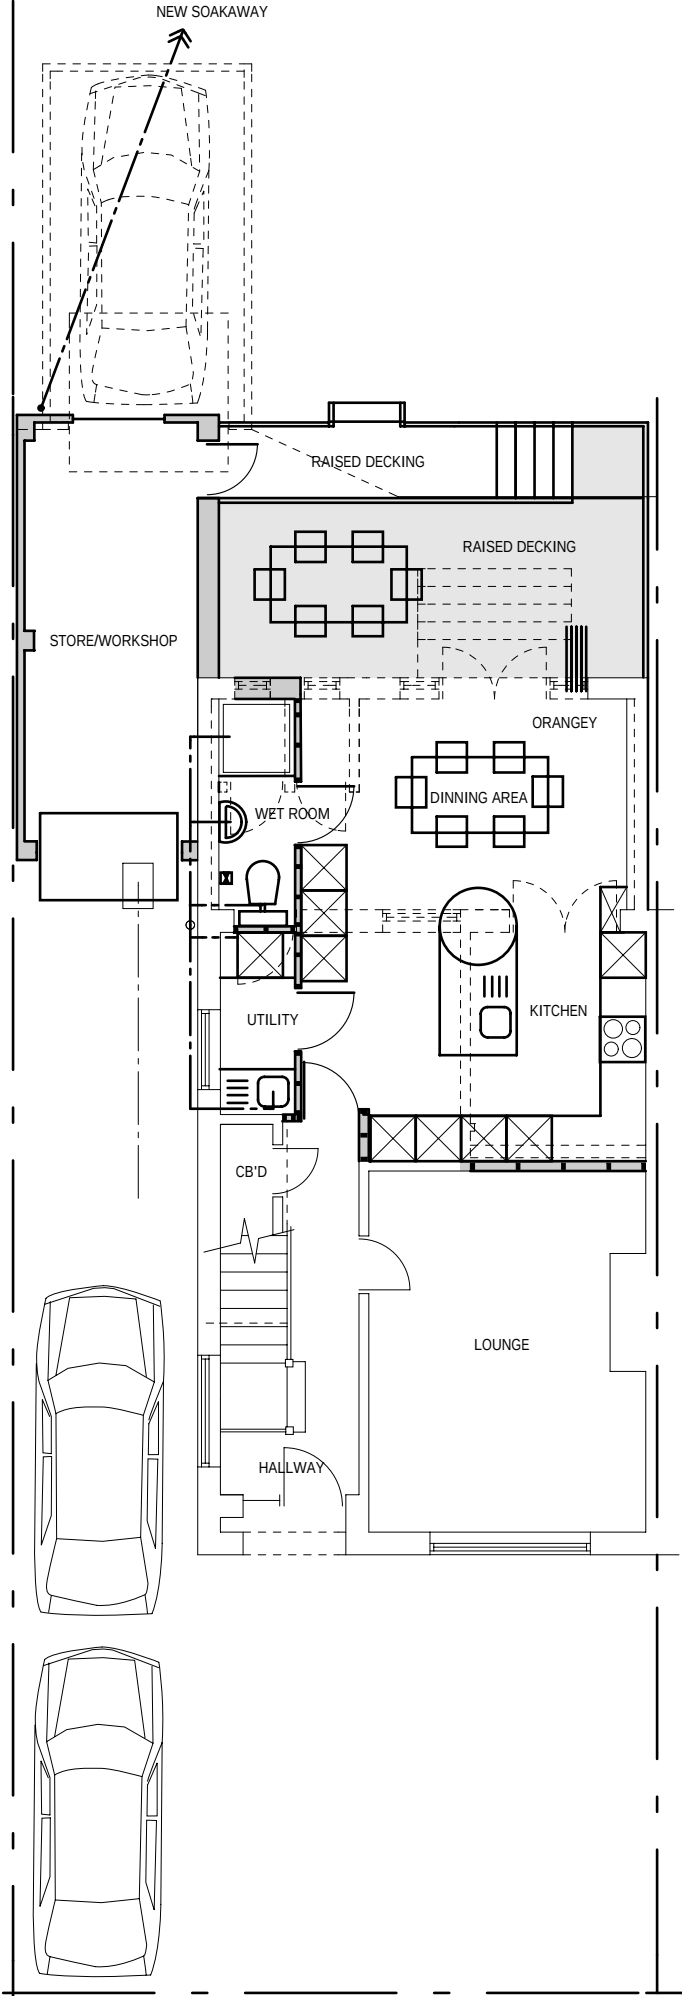


THE NEW BUILD WILL ALL BE BUILT ON THE LAND OWNED BY THE APPLICANT WHICH INCLUDES ANY FOUNDATIONS AND BRICK WALLS. THE DESIGN HAS BEEN DRAWN SO THERE ARE NO GUTTERS ON EITHER SIDE OF THIS BUILD

THE NEW STORE/WORKSHOP TO BE USED FOR HOUSE MAINTENANCE. STORAGE OF GARDEN FURNITURE, GARDEN TOOLS AND BIKES.

THE SCREENING ON THE EAST SIDE OF THE DECKING WILL BE FORMED BY THE NEW STORE/WORKSHOP. ALSO THE NEIGHBOURS HOUSE WALLS SCREENS THEIR GARDEN

A MINIMUM 1.7M HIGH PRIVACY SCREEN TO BE ERECTED THE FULL LENGTH OF THE RAISED DECKING ON THE WEST SIDE AS SHOWN

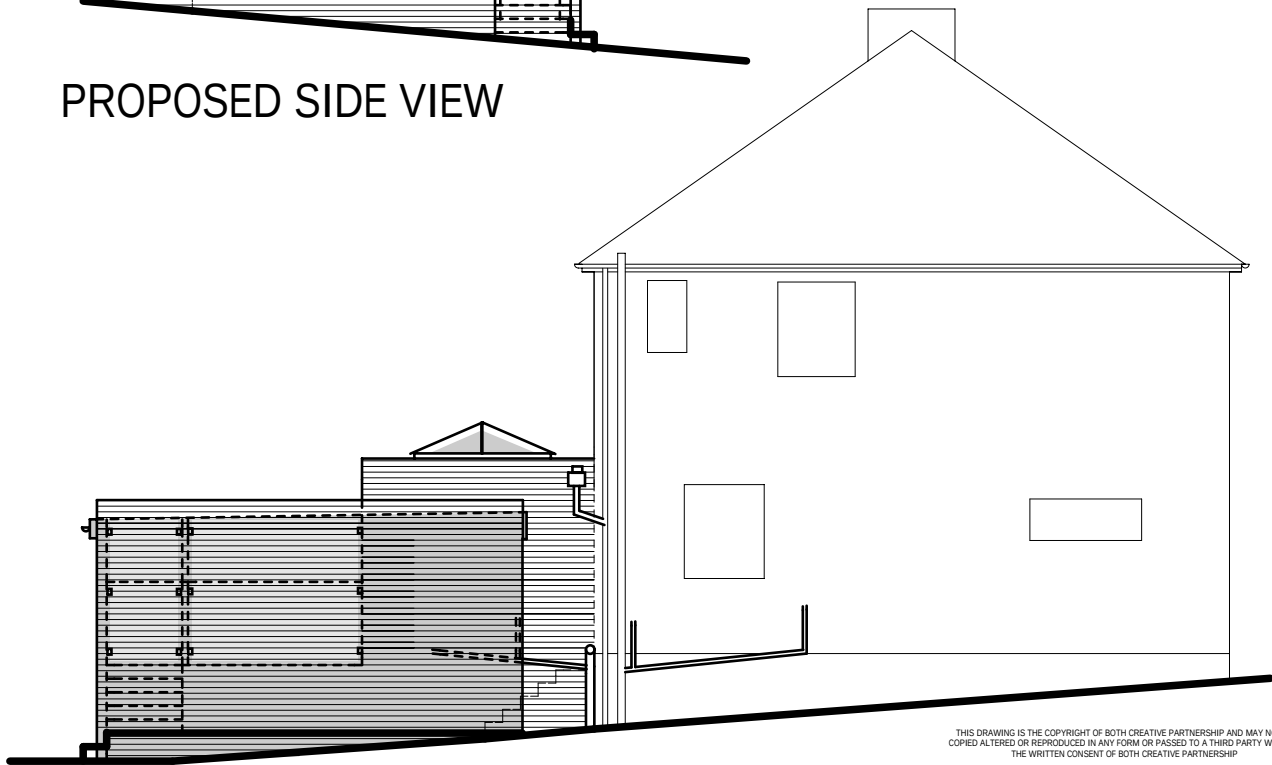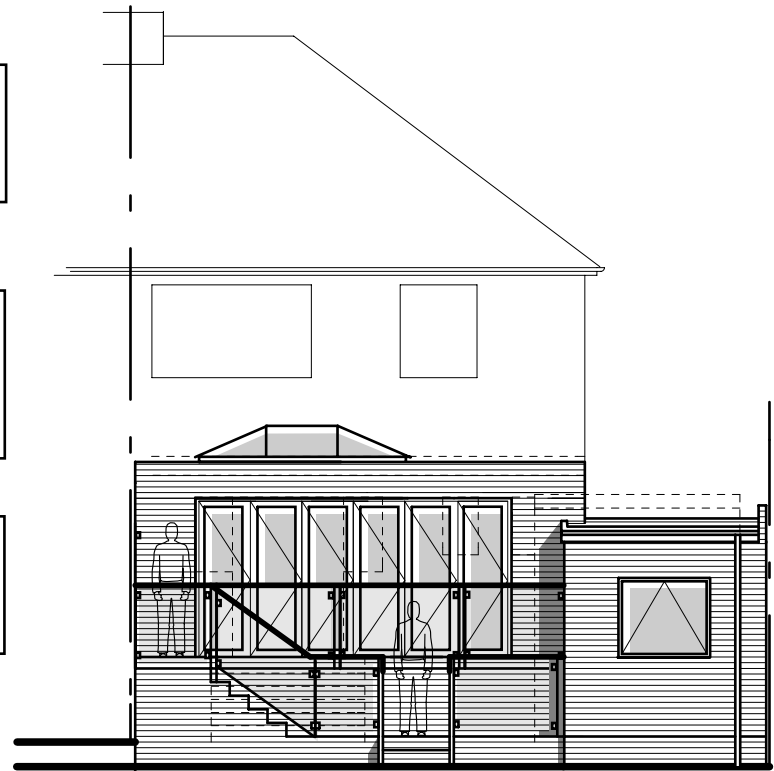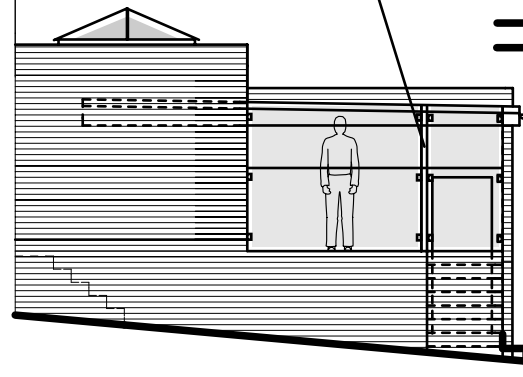

THIS DRAWING IS THE COPYRIGHT OF BOTH CREATIVE PARTNERSHIP AND MAY NOT BE COPIED ALTERED OR REPRODUCED IN ANY FORM OR PASSED TO A THIRD PARTY WITHOUT THE WRITTEN CONSENT OF BOTH CREATIVE PARTNERSHIP

PROPOSED REAR ORANGERY, DECKING,
ATTACHED SIDE WORKSHOP/STORE AND
INTERNAL ALTERATIONS FOR
20 PENK RIDGE
FARLINGTON
PO9 3LU

SCALE 1:100

A3

DRAWING No. 281118/180119/150319 1A3