




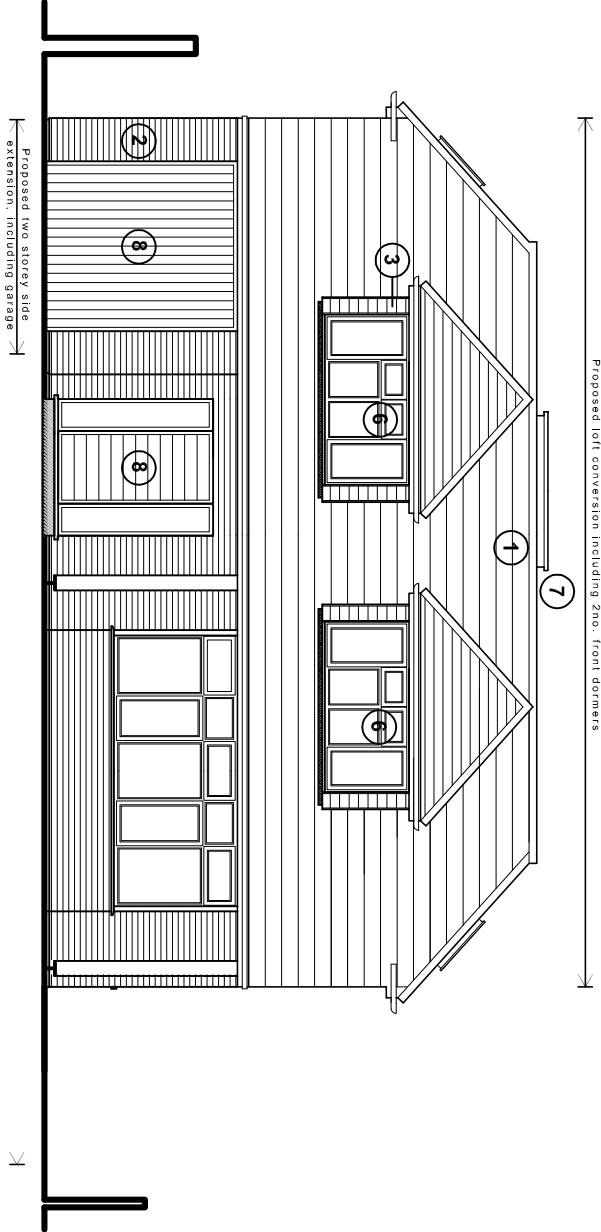


West (front) elevation

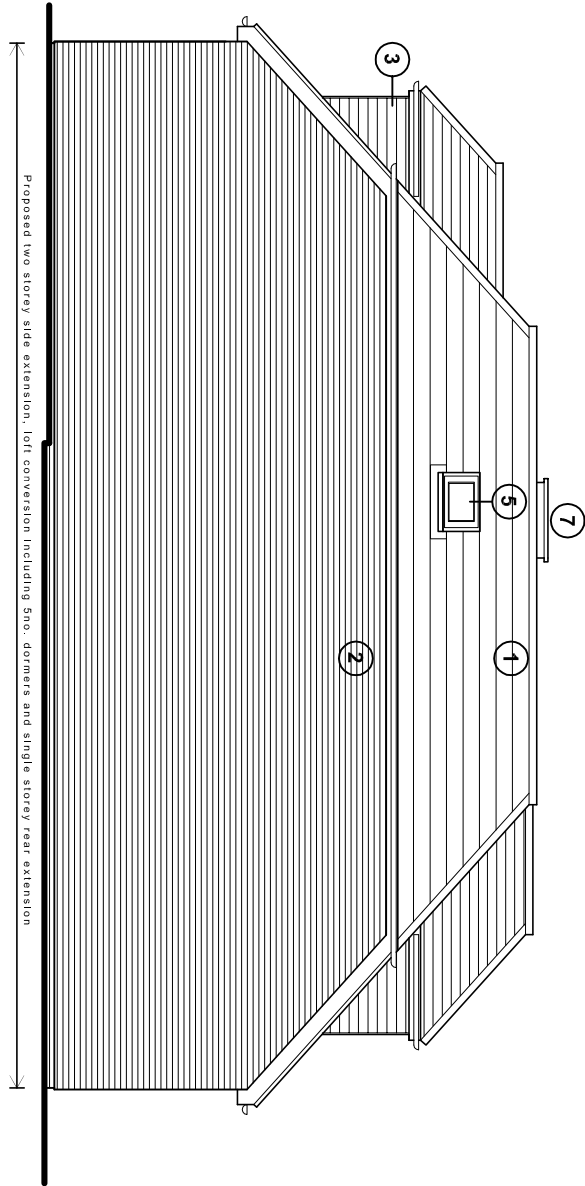

North (side) elevation

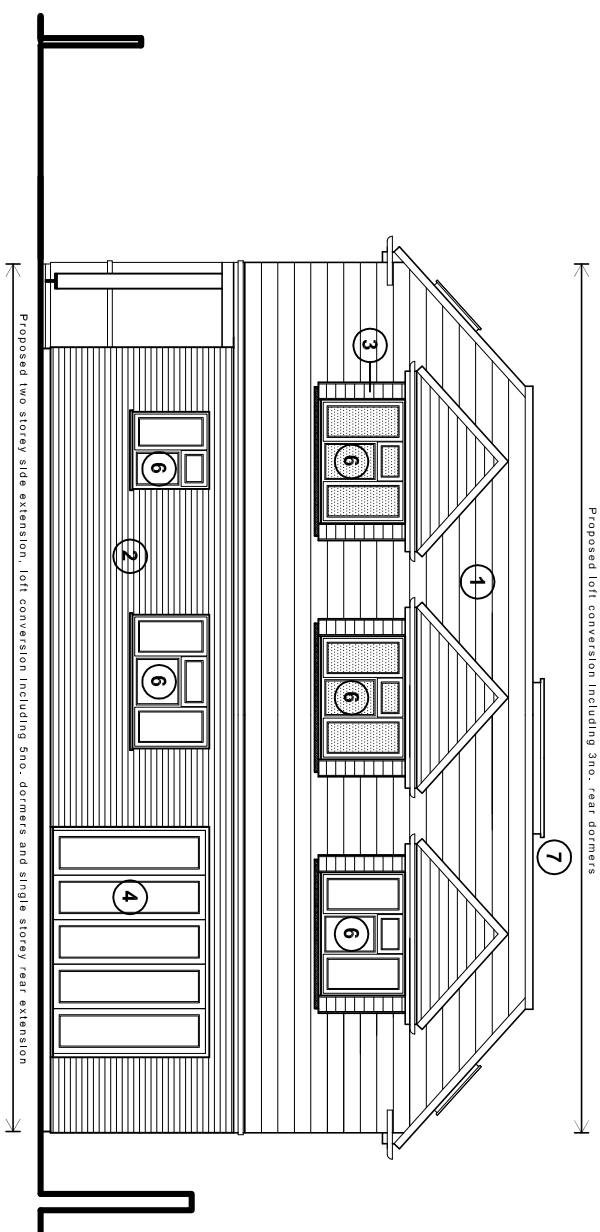

East (rear) elevation

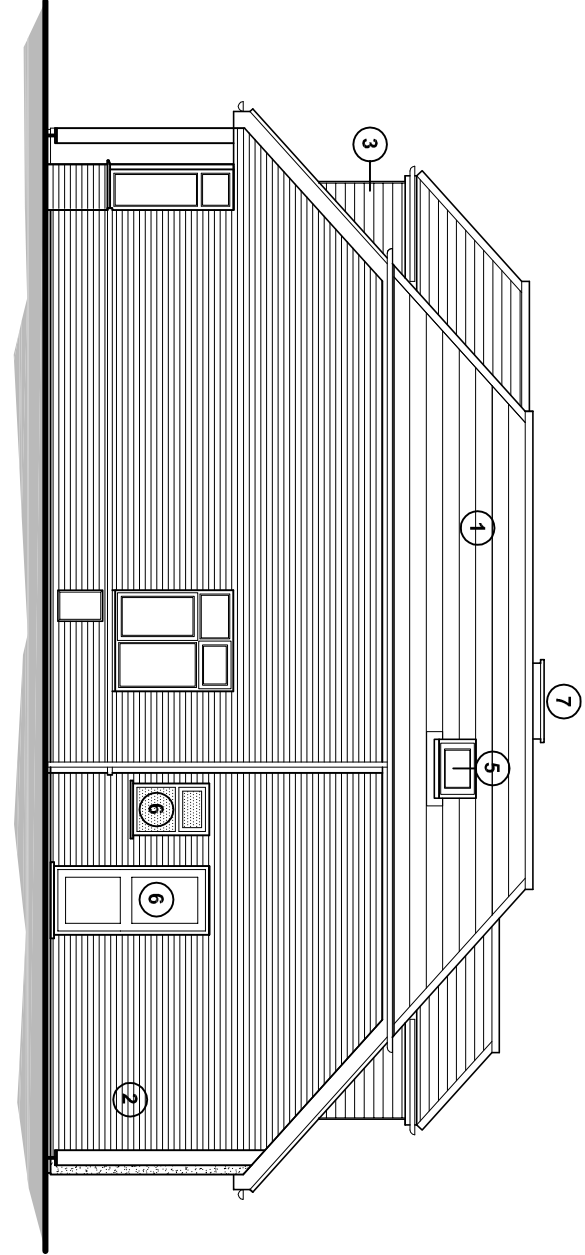

Proposed elevations scale 1:100

Proposed schedule of materials:

- 1

Roof to match main house
- 2

Red brick to match existing.
- 3

Tile hanging to dormer cheeks
- 4


Aluminium bi-folds - white
- 5

Velux roof lights (or similar product)
- 6

White UPVC doors & windows
- 7

Roof lantern
- 8

Hardwood timber doors

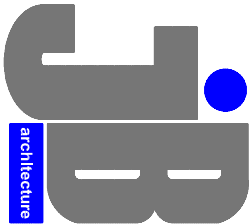

JIMMY BESSANT ARCHITECTURE
E: admin@jb-architecturedesign.com
W: www.jb-architecturedesign.com
T: 01243 983732

For			
MR & MRS HELLYER			
Project			
PROPOSED EXTENSIONS & ALTERATIONS AT			
210 HAVANT ROAD, HAYLING			
HAMPSHIRE, PO11 0LN			
Title			
PROPOSED ELEVATIONS			
Date	Drawn	Scale	Checked
NOV 2018	JB	1:100 @ A3	-
Job Number	49	Drawing Number	Revision
PL 225.18			A