



This drawing may be scaled with reference to the scale bar for planning application purposes only. Do not scale for any other purpose, use only annotated dimensions. All dimensions are to be checked by parties using the drawing, and any errors or omissions are to be reported to James Potter Associates Ltd.

| Rev. | Date     | Note | Author | Checked |
|------|----------|------|--------|---------|
| -    | dd/mm/yy | Note | XXX    | XXX     |

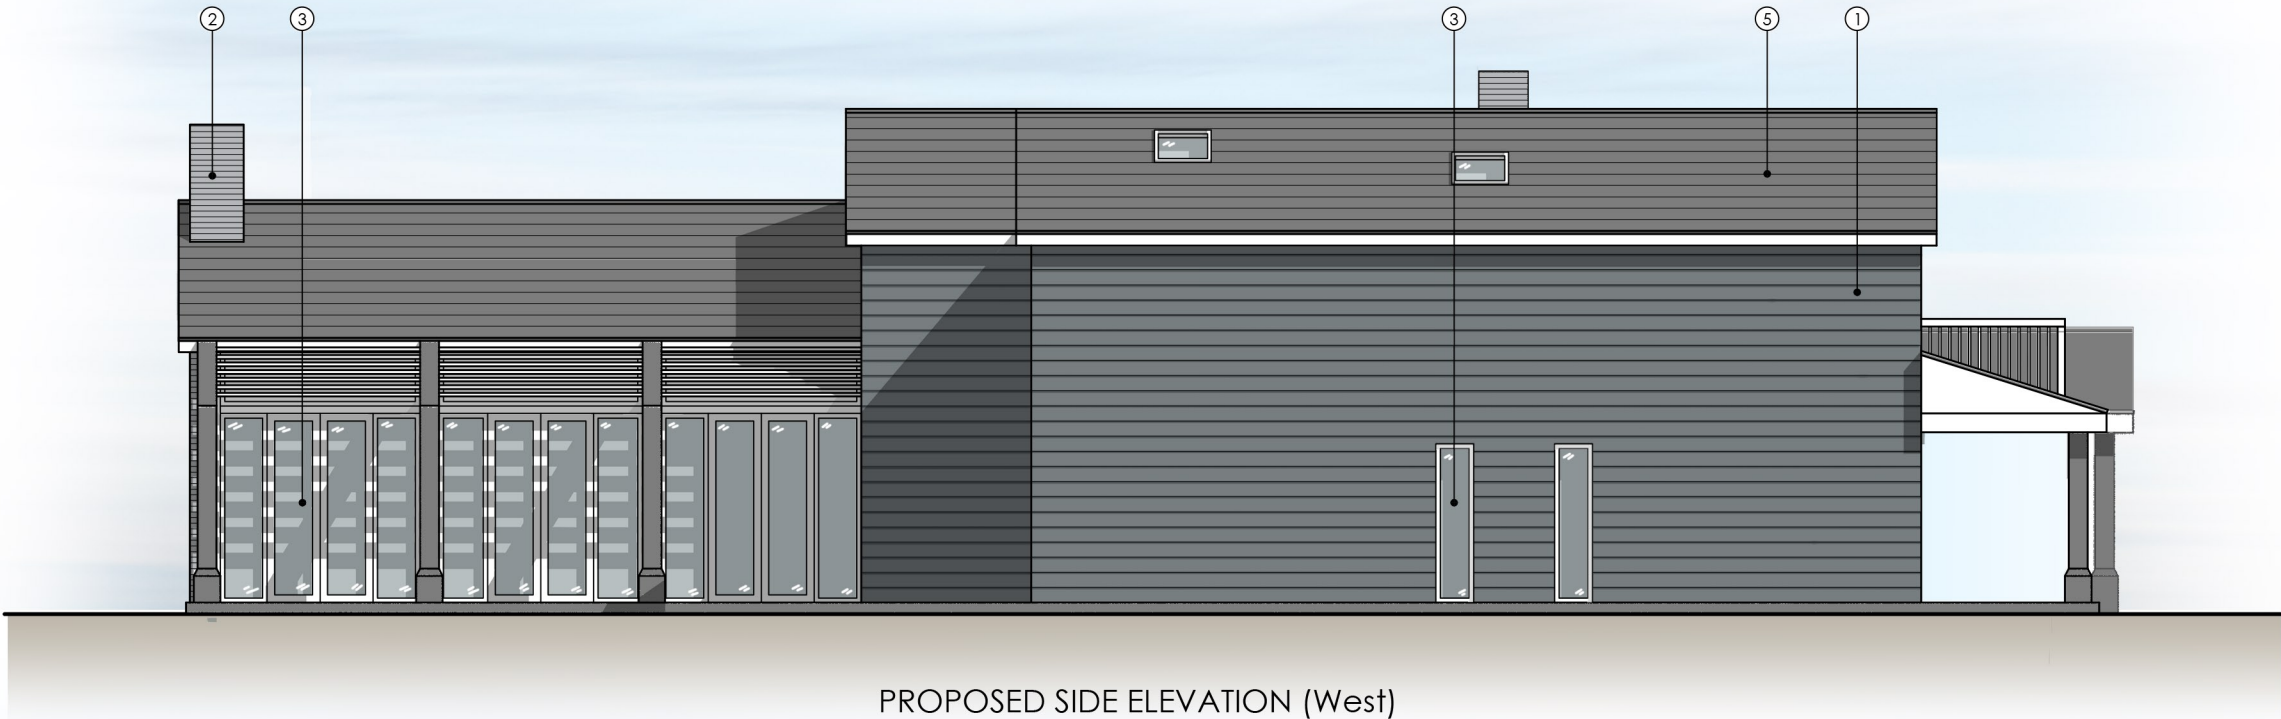


PROPOSED SIDE ELEVATION (West)

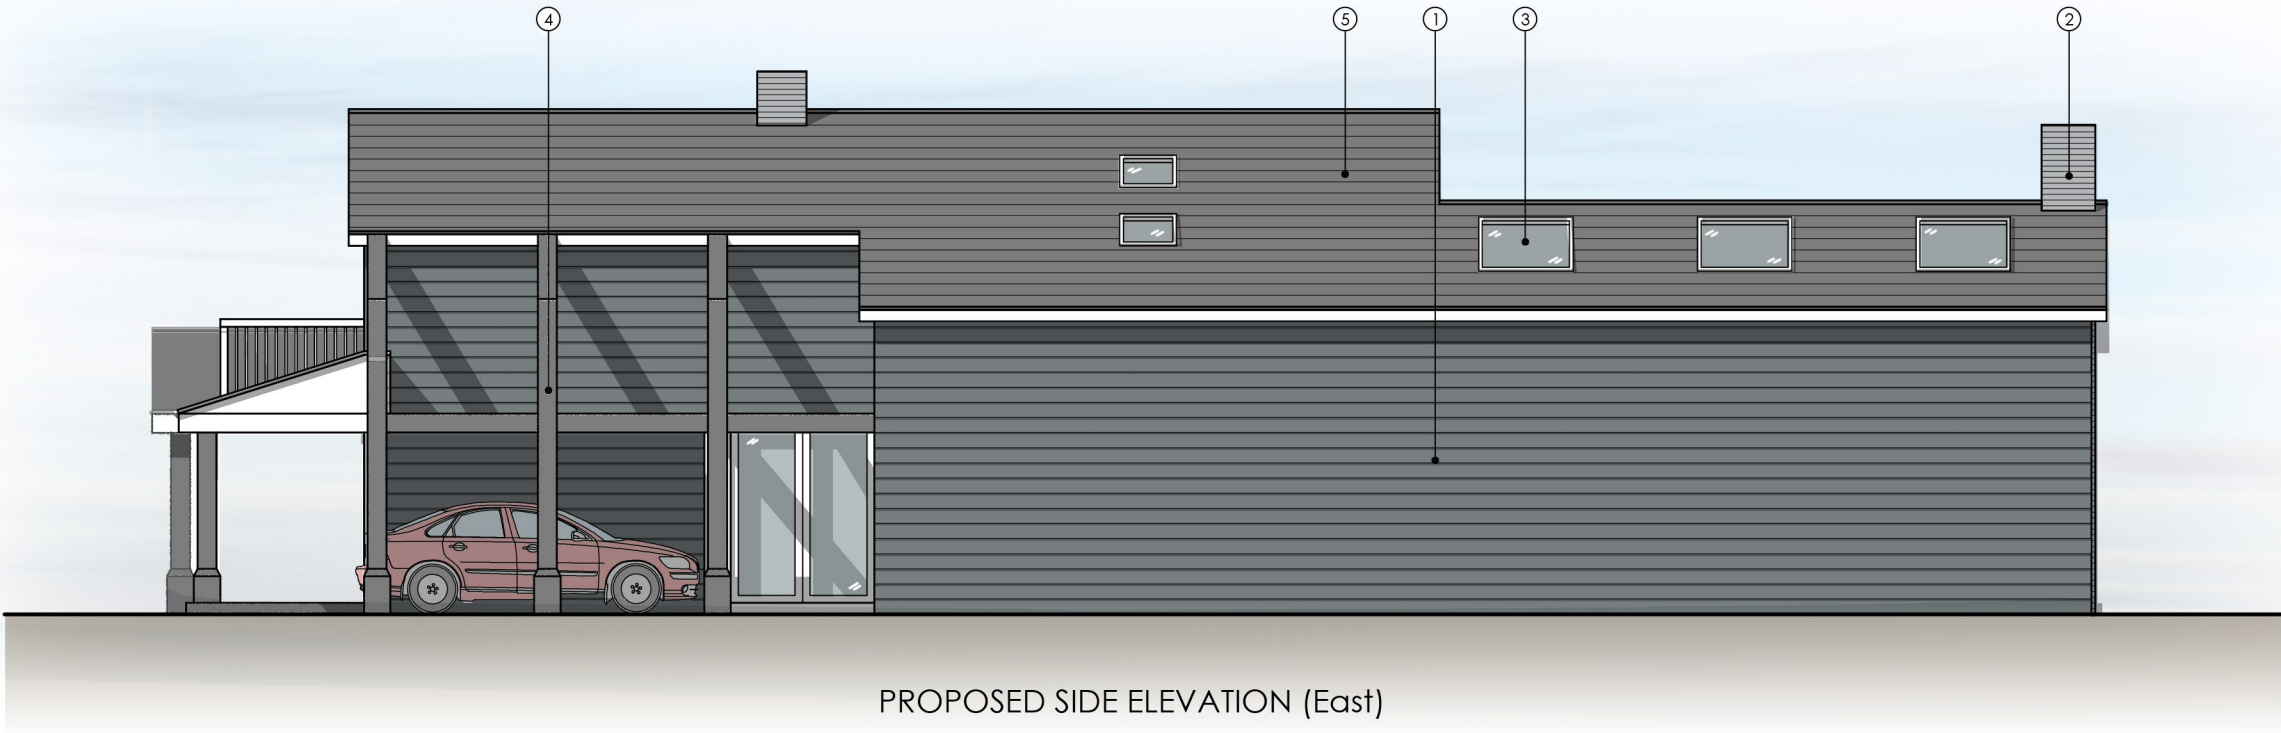

PROPOSED SIDE ELEVATION (East)

MATERIALS KEY

- 1. DARK WEATHERBOARDING (To be confirmed by the clients)
- 2. DARK BRICKS
- 3. POWDER COATED ALUMINIUM GLAZING
- 4. PAINTED GALVANIZED STEEL COLUMNS (Marine Grade)
- 5. SLATE ROOF TILES

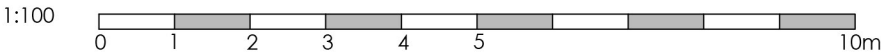

|         |   |         |                   |      |          |   |                     |  |      |   |
|---------|---|---------|-------------------|------|----------|---|---------------------|--|------|---|
| Project | DOUBLE STOREY SIDE EXTENSION,<br>NEW ROOF + INTERNAL ALTERATIONS<br>10 WESTERN PARADE<br>EMSWORTH, PO10 7HS |         |                   |      |          | Drawing   | PROPOSED ELEVATIONS |  |      |   |
|         |   |         |                   |      |          | Job-Dwg<br>Number   | 18065-PL-010        |  | Rev. | - |
| Client  | MR & MRS BROWN                                                                                              |         |                   |      |          | <div><div></div><div><b>JAMES POTTER</b><br/>ASSOCIATES</div></div> <div><a href="http://www.jpa.design">www.jpa.design</a></div> <div>JPA - PORTSMOUTH<br/>Suite 1, Winter Works, Rear of 119 Winter Road,<br/>Southsea, Portsmouth, PO4 8DS<br/>t. +44(0)2393 871 000</div> |                     |  |      |   |
| Status  | PLANNING   |         |                   |      |          |   |                     |  |      |   |
| Scale   | 1:100   |         | Sheet Size     A3 |      |          |   |                     |  |      |   |
| Author  | AS   | Checked | JP                | Date | 05/04/19 |   |                     |  |      |   |