


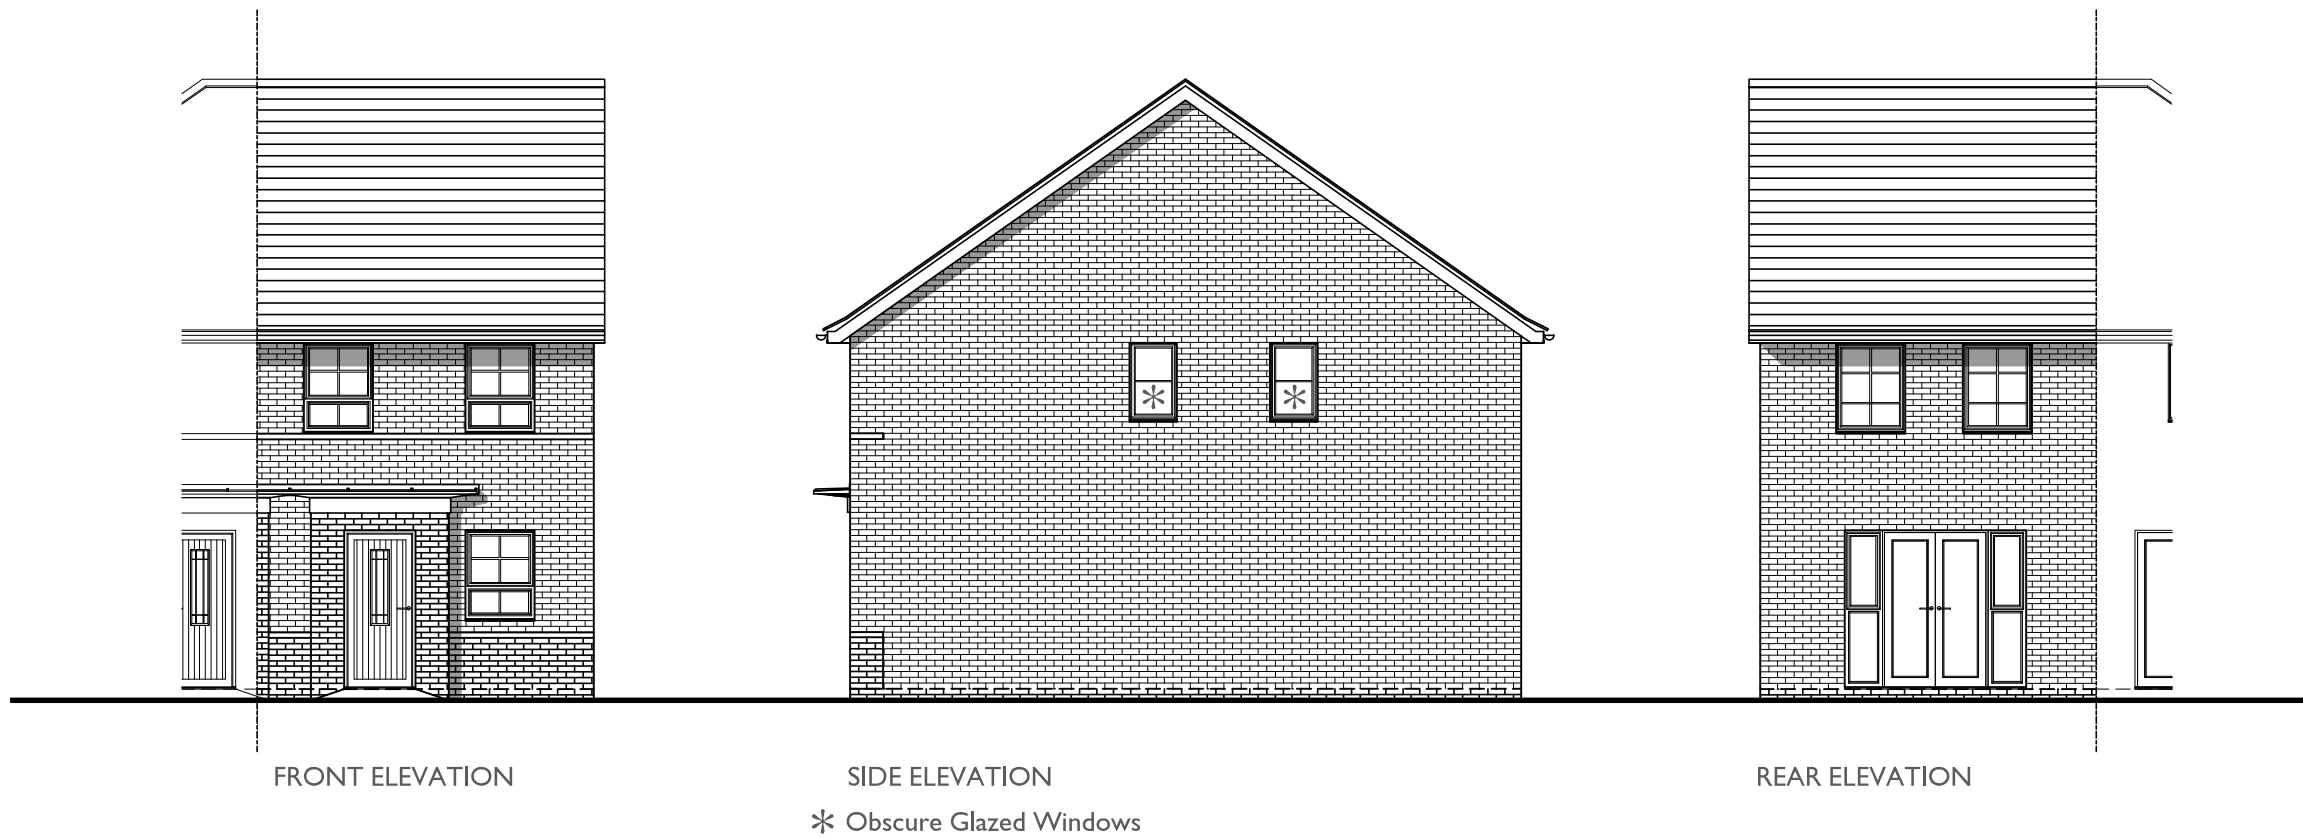

PLOT 142 (AS)

2 BED (4 PERSON)
HOUSE
2.0 STOREY
711 SqFt

Project:
HAVANT ROAD,
EMSWORTH

Title:
RICHMOND
ELEVATIONS

Drawn by : RKDB Checked by : MAH

Scale @ A3:
0 1 2 3 4 5m
Scale 1:100

Date: OCTOBER 2017

Rev	Date	Drawn	Checked
D	29.03.19	RKDB	MAH

PLOT NUMBERS UPDATED

Drg No: CB_I5_I05_RI_E02

Rev: D

Client:

