


## WEST INSET

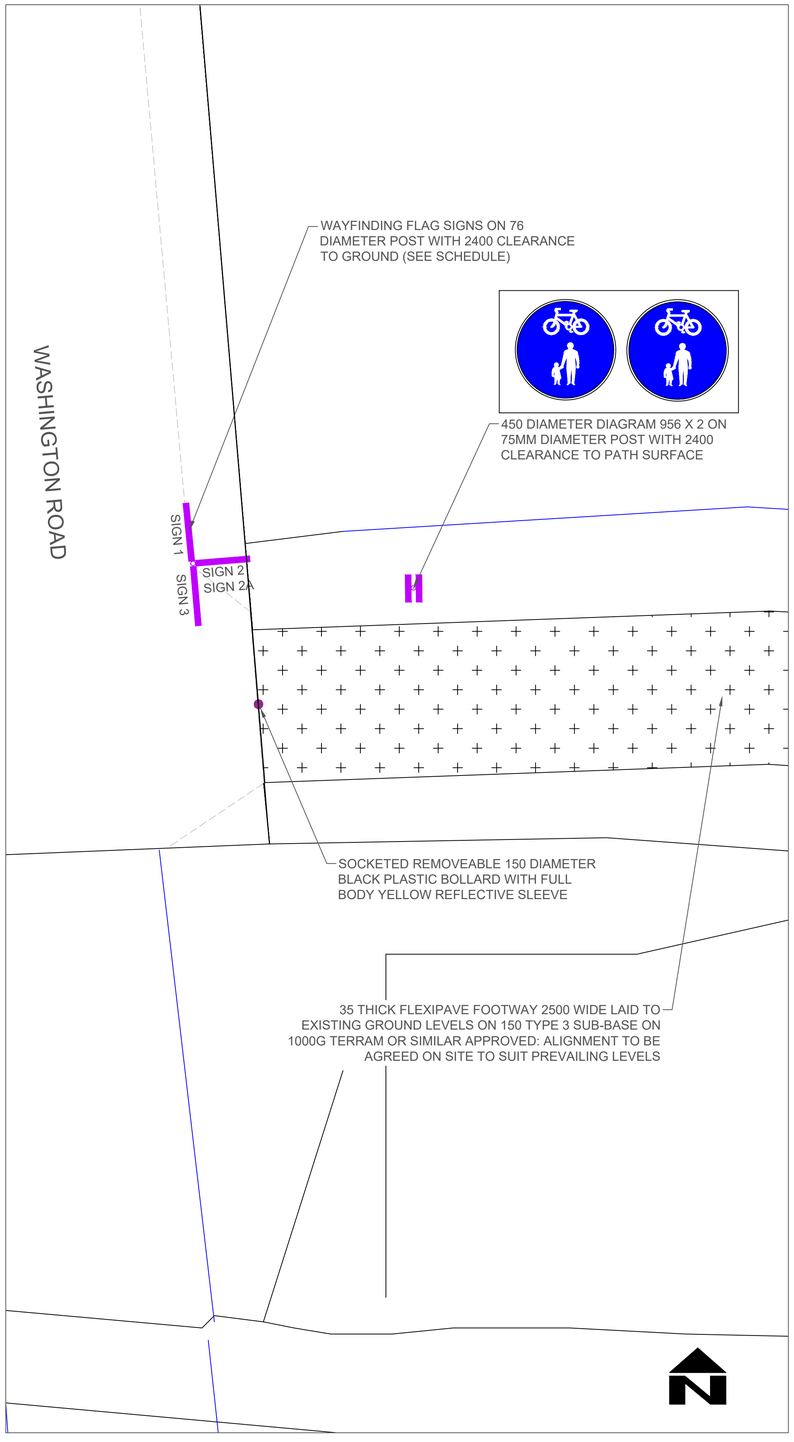


## EAST INSET

NOTES:

1. ALL DIMENSIONS ARE IN MILLIMETRES UNLESS OTHERWISE STATED.
2. ALL KERBS SHALL BE PRECAST CONCRETE KERBS AS SHOWN ON HCC STD. DETAIL DRAWING NO. HCC10/C/010
3. FOOTWAY SHALL BE TYPE 1B AS SHOWN ON HCC STD. DETAIL DRAWING NO. HCC10/C/045 WITH TYPE EF PRECAST CONCRETE PATH EDGINGS.
4. FLEXIPAVE SHALL BE PROVIDED AND INSTALLED IN ACCORDANCE WITH THE DETAIL ABOVE, LAID ON 1000G TERRAM OR SIMILAR APPROVED, BY KBI LTD, NETHERTON MILL, HOLDSWORTH ROAD, HALIFAX, WEST YORKSHIRE HX3 6SN. THE CONTRACTOR WILL PROVIDE ATTENDANCE AS REQUIRED. NO EDGINGS ARE REQUIRED.
5. STRENGTHENED FOOTWAY SHALL BE TYPE 5 AS SHOWN ON HCC STD. DETAIL DRAWING HCC10/C/055
6. HCC SIGN BOARDS TYPE 1 TO HCC STD. DETAIL DRAWING NO. HCC10/C/145 TO BE PROVIDED ON EACH APPROACH TO SITE FOR DURATION OF WORKS.
7. ALL TRAFFIC SIGNS AND ROAD MARKINGS TO BE IN ACCORDANCE WITH TRAFFIC SIGNS REGULATIONS AND GENERAL DIRECTIONS 2016 AND ERECTED ON 76 DIAMETER POSTS WITH MINIMUM 2400 CLEARANCE TO PATH LEVEL
8. THE CONTRACTOR SHALL BE AWARE OF ALL STATUTORY UNDERTAKERS PLANT THAT MAY BE LOCATED WITHIN THE SITE. THE ROUTE FOLLOWS A 100 DIAMETER FOUL SEWER RISING MAIN, AND STREET LIGHTING CABLE ALONGSIDE WASHINGTON ROAD (EAST SIDE)
9. ALL TRAFFIC SIGNS AND STREET FURNITURE TO HAVE MINIMUM 450 CLEARANCE TO KERB FACES UNLESS OTHERWISE STATED
10. ALL WORK ON THE PUBLIC HIGHWAY IS TO BE SIGNED AND GUARDED IN ACCORDANCE WITH NRSWA REQUIREMENTS
11. FIELD GATE TO BE '3M 6 BAR GALVANISED METAL' AS MANUFACTURED BY JACKSON FENCING LTD 0800 408 2234 OR SIMILAR APROVED WITH ALL ASSOCIATED FIXINGS HANGINGS AND IRONMONGERY INCLUDED

KEY

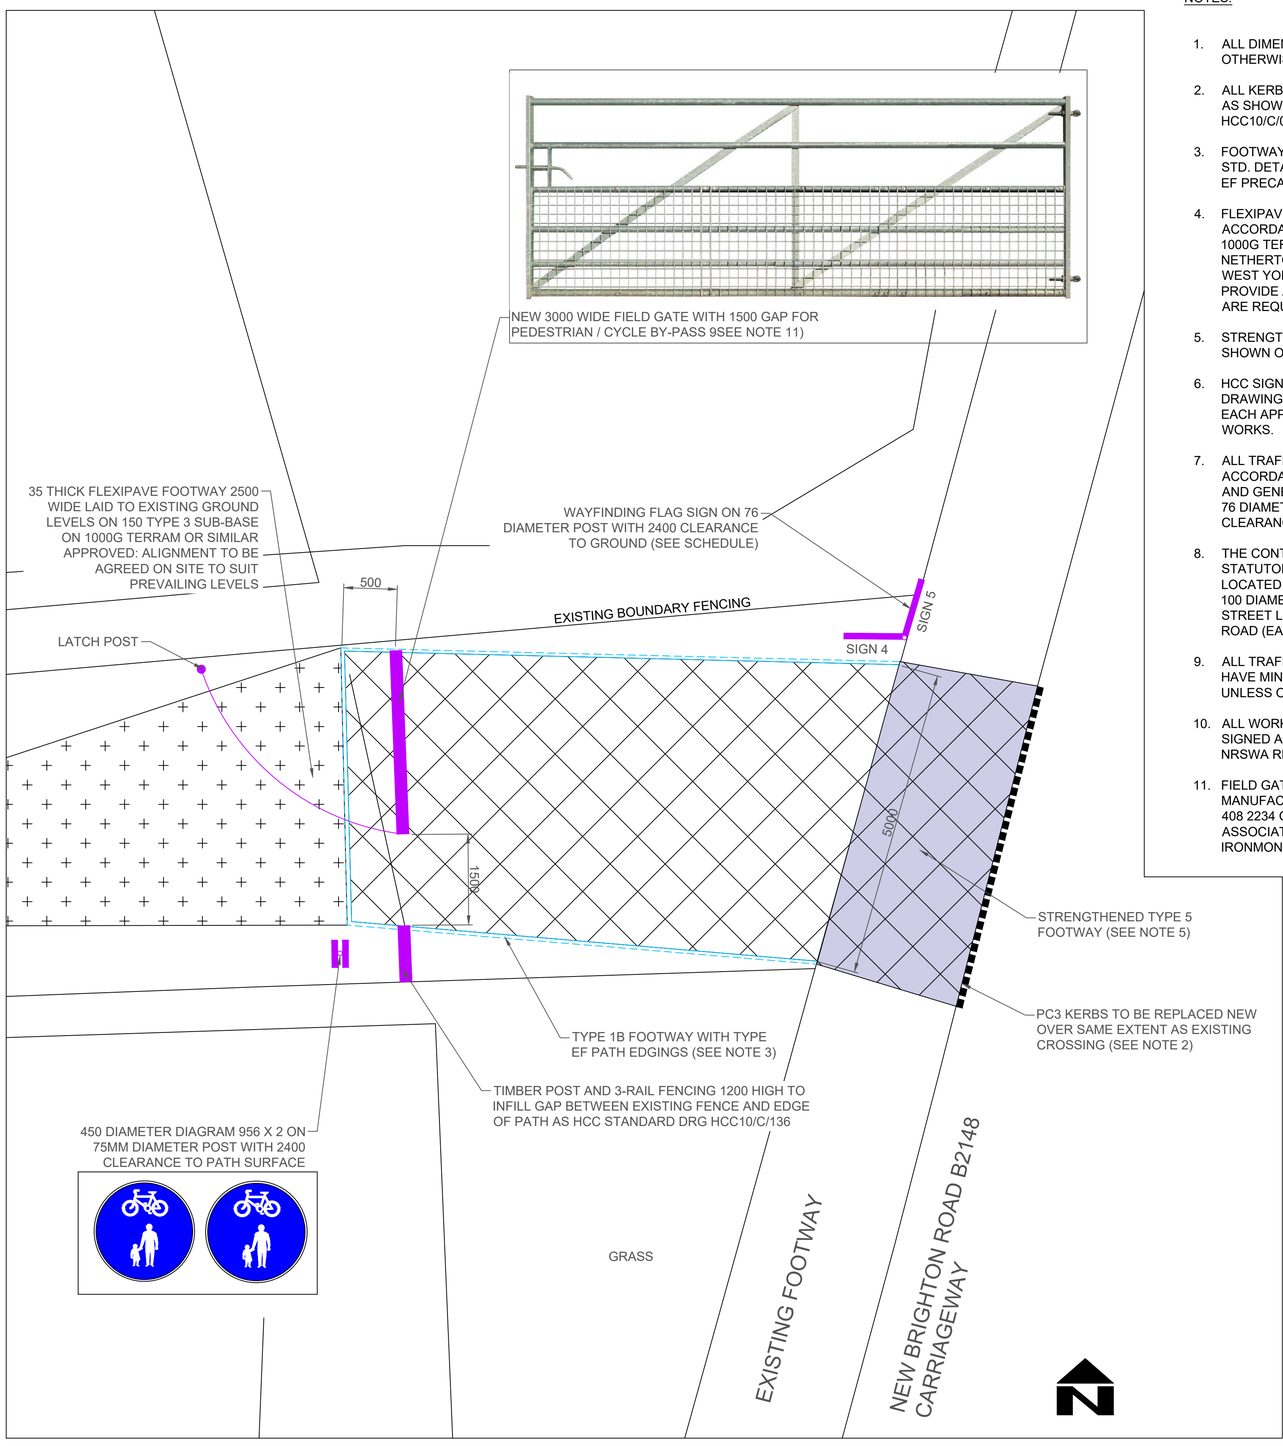- 'FLEXIPAVE' SURFACING
- TYPE 1B FOOTWAY
- TYPE 5 STRENGTHENED FOOTWAY
- TYPE EF PRECAST CONCRETE PATH EDGING
- TYPE PC3 PRECAST CONCRETE KERB
- H PROPOSED STREET FURNITURE INDICATED THUS (FOR DETAILS SEE DRAWING)

"REPRODUCED FROM THE ORDNANCE SURVEY MAPPING WITH THE PERMISSION OF THE CONTROLLER OF HER MAJESTY'S STATIONERY OFFICE CROWN COPYRIGHT © UNAUTHORISED REPRODUCTION INFRINGES CROWN COPYRIGHT AND MAY LEAD TO PROSECUTION OR CIVIL PROCEEDINGS". "HAMPSHIRE COUNTY COUNCIL. 079501".

| REV | AMENDMENTS | DATE | CAD | CHKD | APPD |
|---|---|---|---|---|---|
| B | FOR TENDER | 17.01.2019 | SM | DW | AC |
| A | MINOR REVISIONS | 01.05.2018 | SM | DW | AC |

CLIENT

Hampshire County Council

STUART JARVIS BSc DipTP FCIHT MRTPI, DIRECTOR OF ECONOMY, TRANSPORT & ENVIRONMENT, THE CASTLE, WINCHESTER.

CONSULTANT

Havant BOROUGH COUNCIL
Environment & Neighbourhood Quality

Public Service Plaza
Civic Centre Road
Havant. Hants. PO9 2AX
Telephone: (023) 9247 4174
Email: customer.services@havant.gov.uk
Internet: www.havant.gov.uk

| DESIGNER | CAD | CHECKED | APPROVED |
|---|---|---|---|
| SM | SM | DW DW | AC AC |

SCHEME: EMSWORTH CYCLES AND CROSSINGS
JOB No. CMS2646

DRAWING TITLE: INTERBRIDGES LINK CONSTRUCTION DETAILS
CAD PLOT: 10/02/2016 10:15:58

| SCALE @ A1 | DATE | SHEET NUMBER | DRAWING NUMBER | REV |
|---|---|---|---|---|
| 1:100 | 17.01.19 | 4 OF 4 | 2014-07/648 | B |

FILE LOCATION: J:\HBC\Corporate data\Community Group\Development and Technical Services\Technical Services\ACAD\Emsworth Feasibility Studies\Study.dwg