



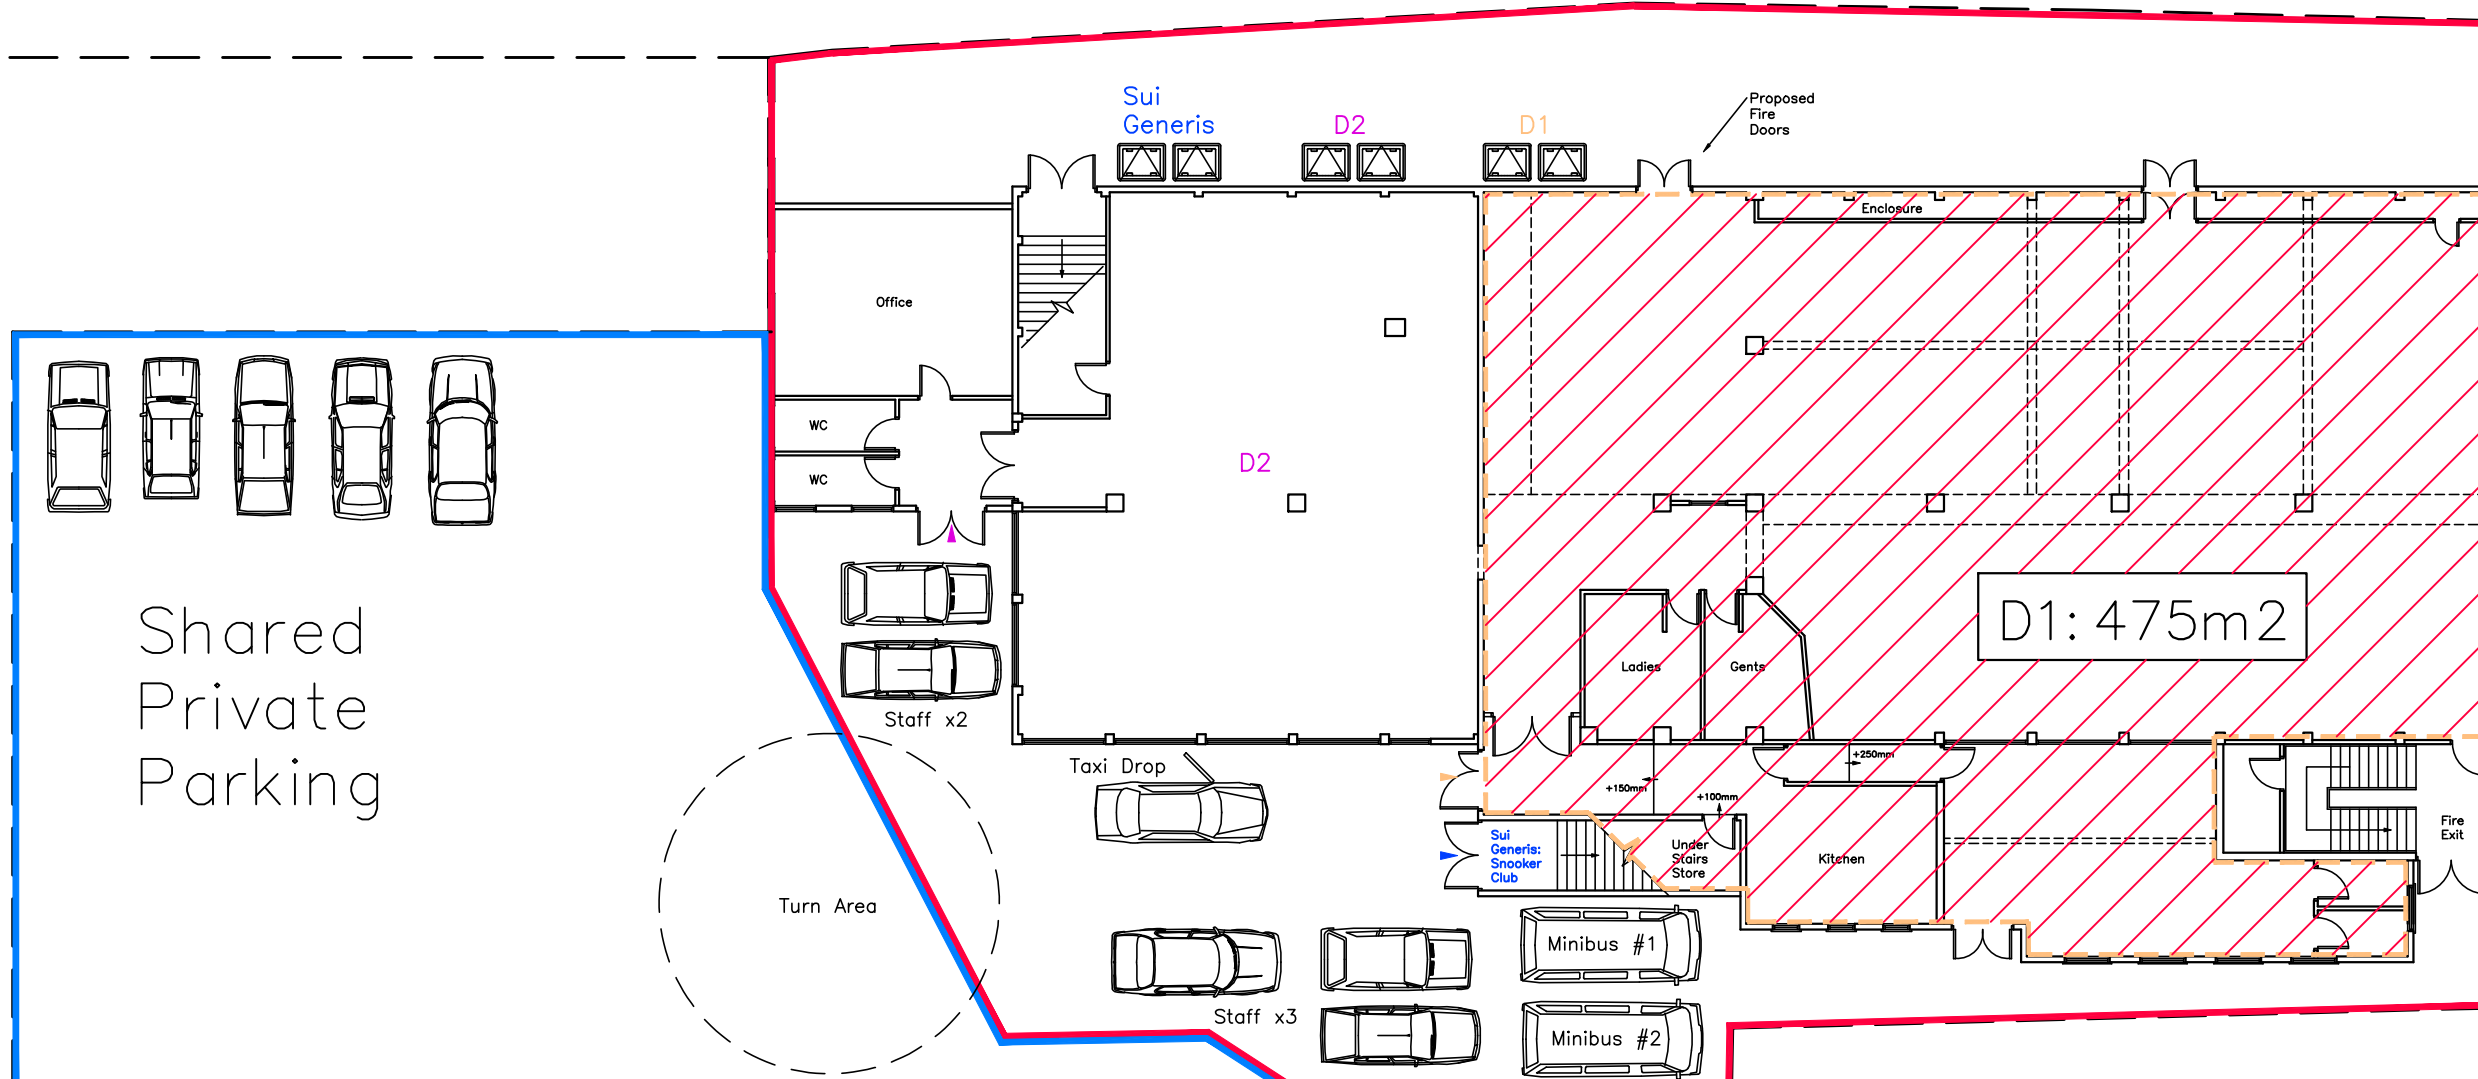

Aston Road

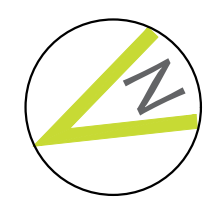

Proposed Site Plan (as Sunshine Day Centre)

Revisions	a) Note/Date/Initial
b)	
c)	
d)	

16 Aston Road,
Waterlooville,
Hampshire,
PO7 7XG

Scale A1=1:100, A3=1:200
Drawn SAR
Date 06/06/19

19048-412⁰

20m

40m

60m

80m