





External View of Extension

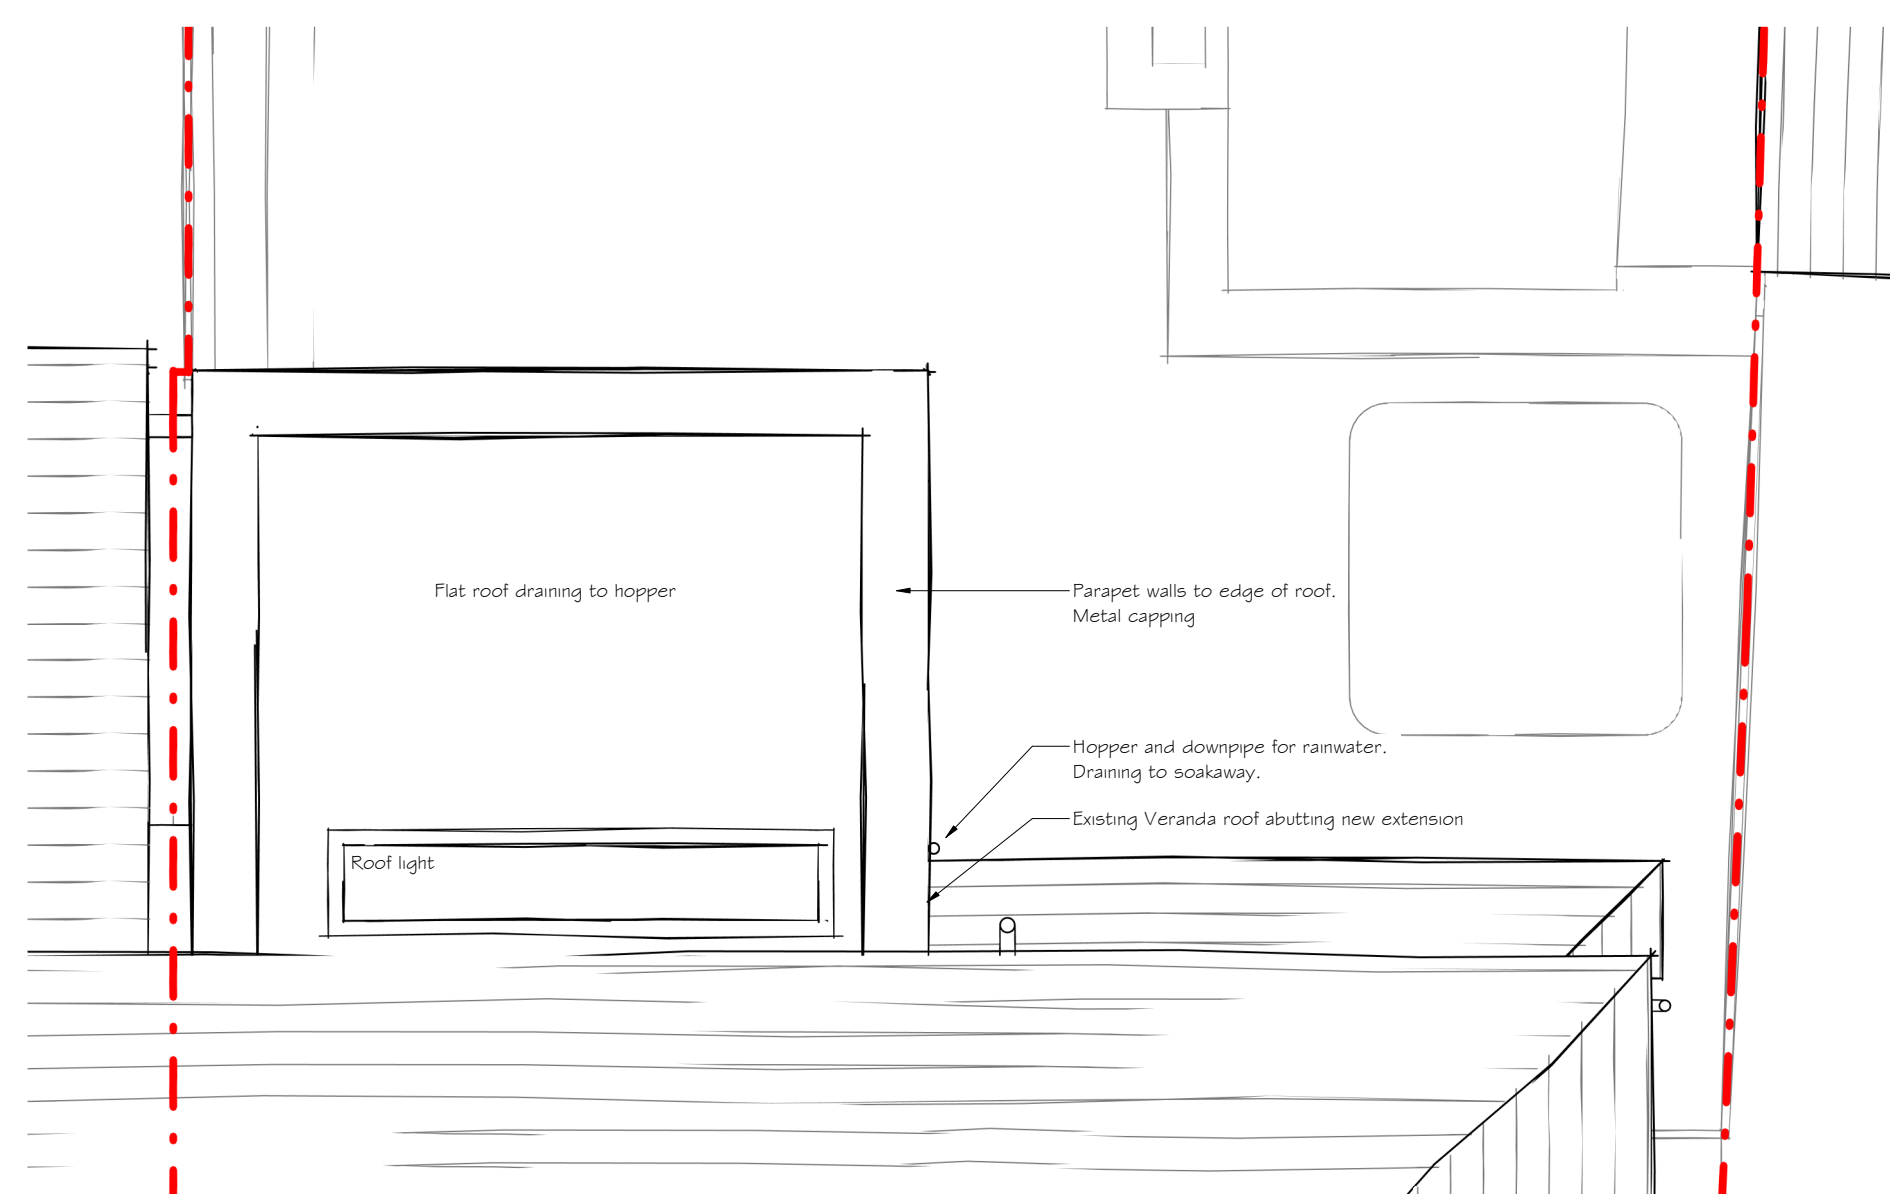



Roof Plan - Proposed



East Elevation - Proposed

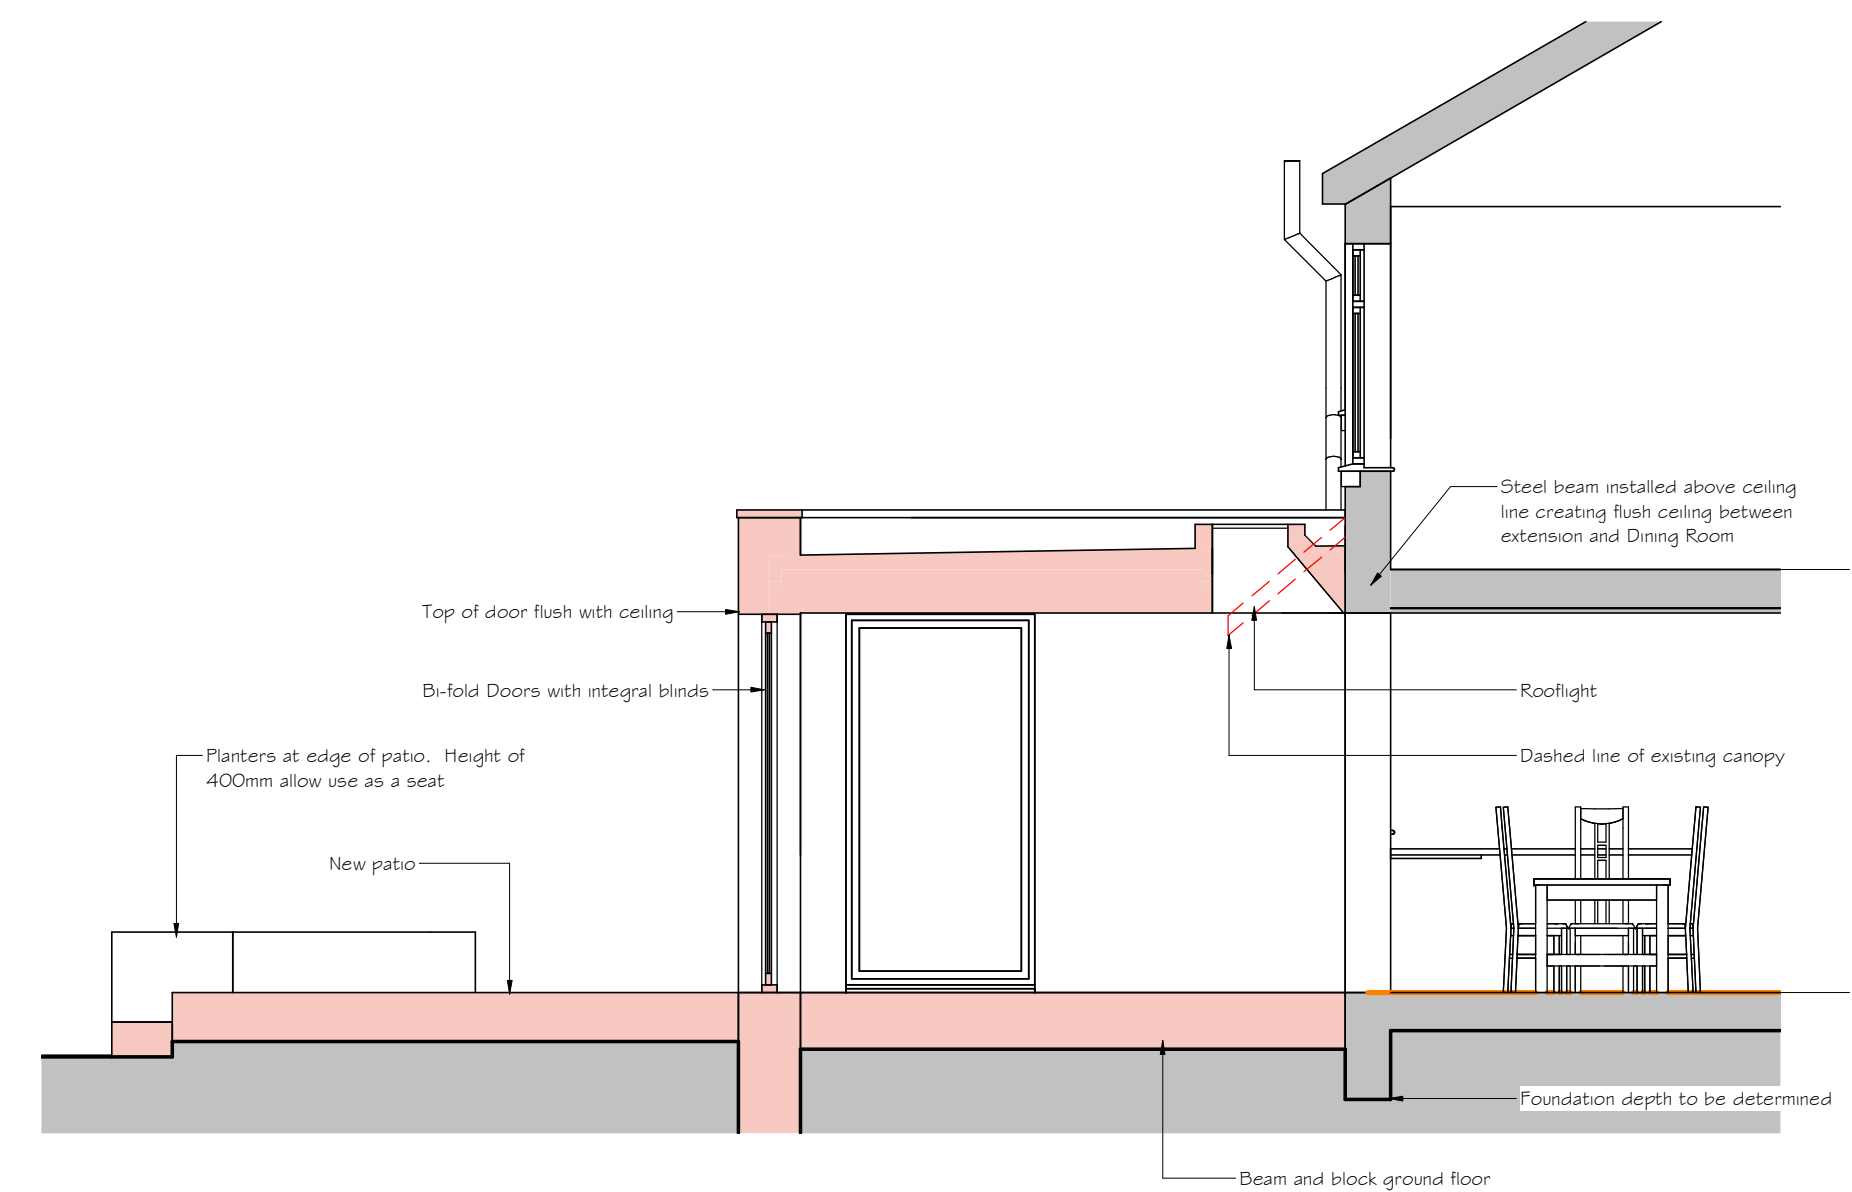

Section Through Extension

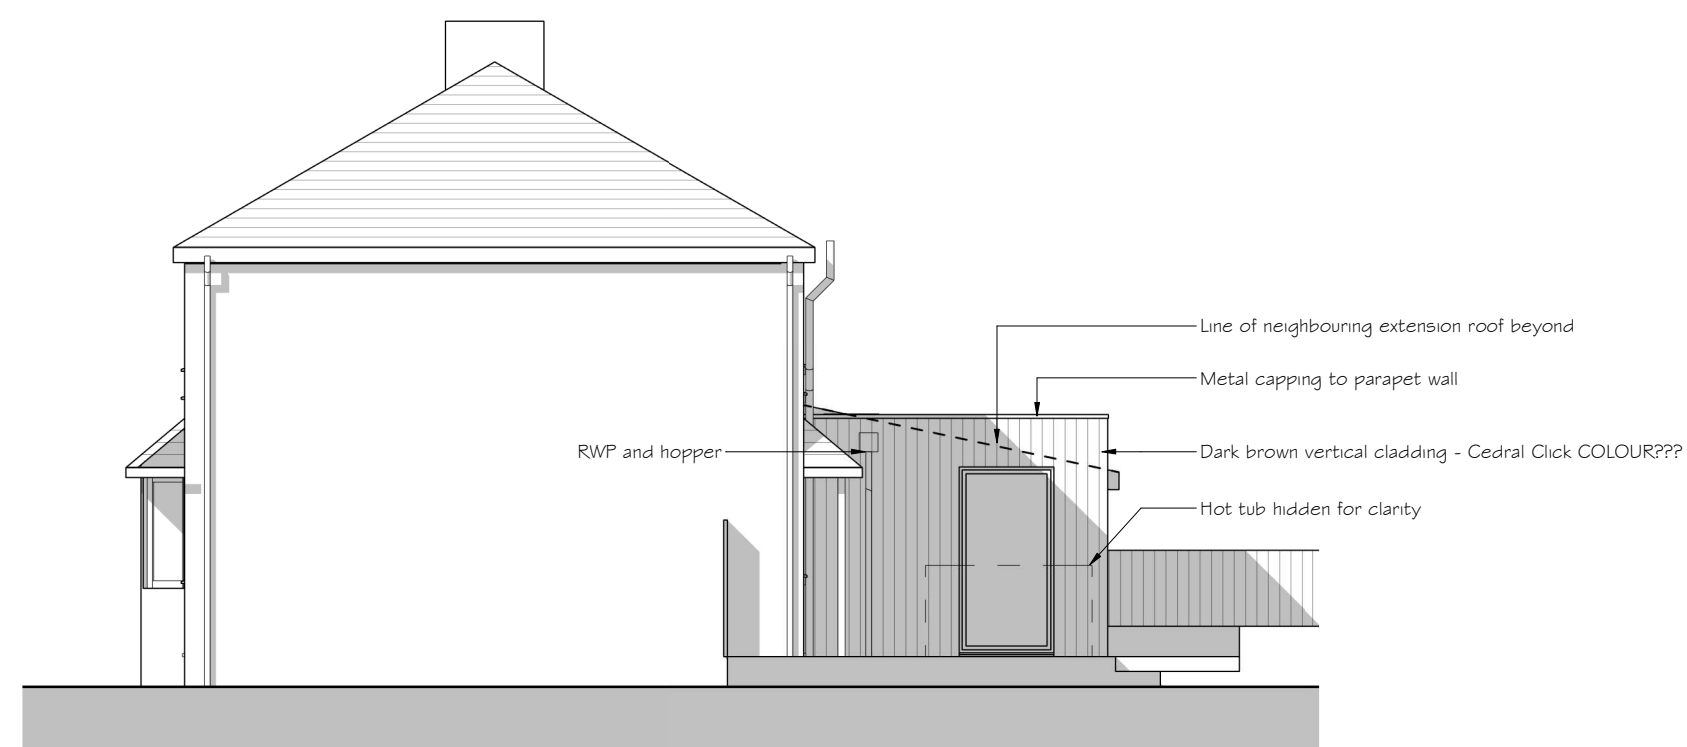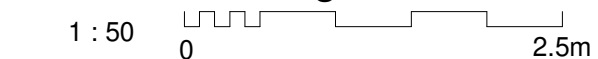

South Elevation - Proposed

