


DO NOT SCALE
All dimensions to be checked on site and Architect to be notified of any discrepancies prior to commencement


DESIGNER'S RISK ASSESSMENT
Construction (Design and Management) Regulations 2015
RESIDUAL RISKS:

REF	DESCRIPTION	DATE
-----	-------------	------

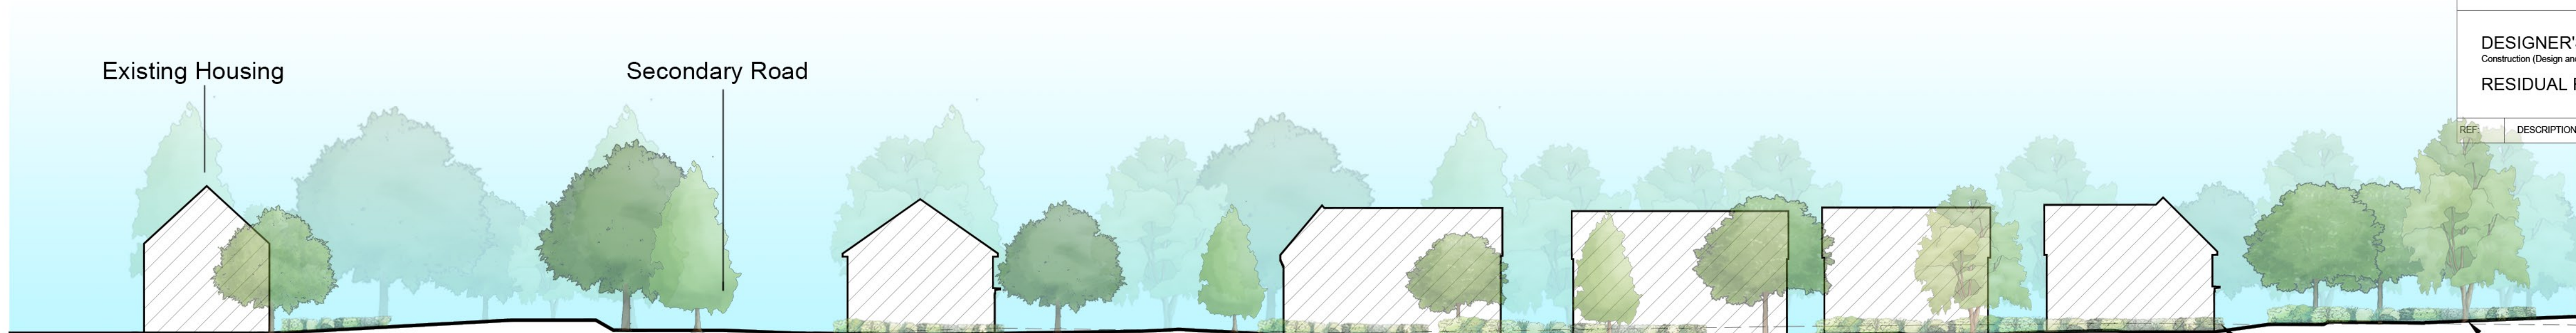

Section 1-1

Existing Levels Proposed Levels

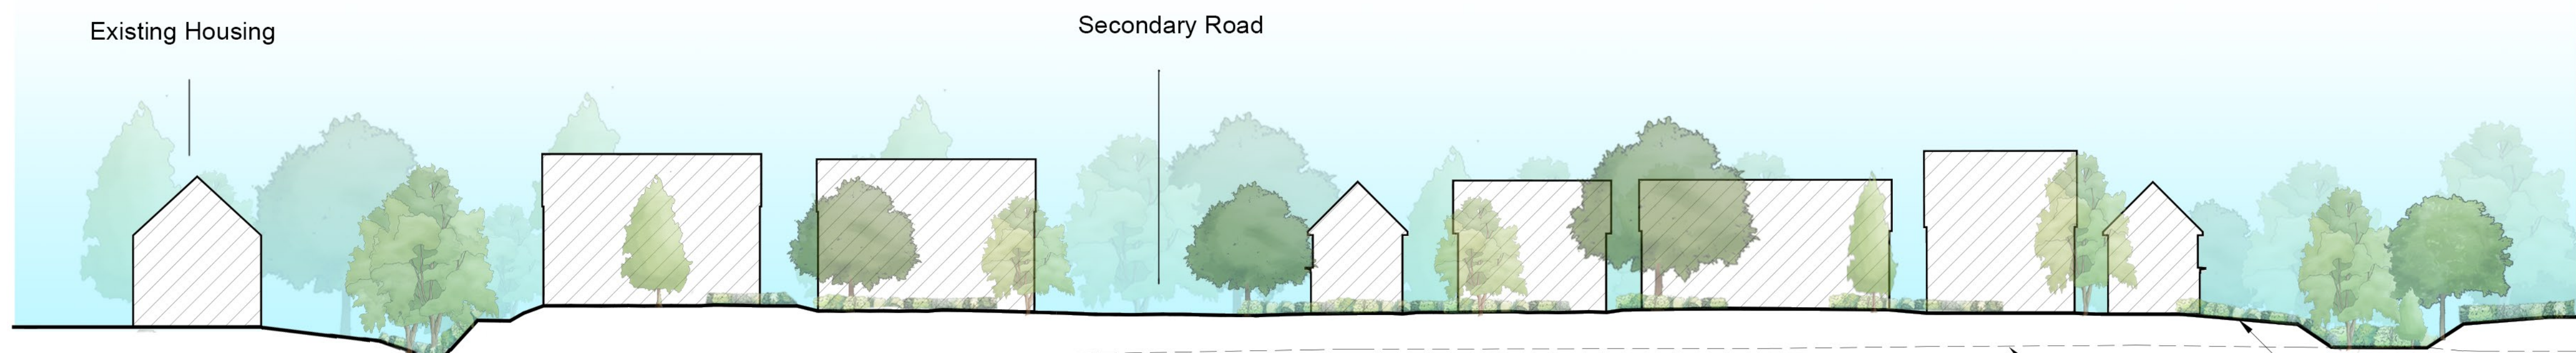

Section 2-2



Section 3-3

Existing Levels Proposed Levels



Section Locations on Site Layout - Not to Scale

REVISION	DATE	DESCRIPTION	CHECKED
----------	------	-------------	---------

id**PARTNERSHIP**
N O R T H E R N

ARCHITECTURE | MASTERPLANNING | URBAN DESIGN

IDPartnership Northern, St Jude's, Barker Street, Shieldfield, Newcastle upon Tyne, NE2 1AS
T: +44 (0)191 261 4442 | W: idpartnership.com | E: info@idpartnership-northern.com

JOB / CLIENT
Forty Acre Farm
for BDW Southampton

DRAWING TITLE
Indicative Proposed Levels

PROJECT ARCHITECT	KD	DRAWN BY	FY	CHECKED	
SCALE	1:250 at A1	PROJECT NO.	N81:2393	DRAWING NO.	LS-02A
DATE	November 2018				
DRWG. STATUS	DRAFT	CONSULTATION	TENDER	CONSTRUCTION	RECORD

COPYRIGHT : IDPartnership Northern