




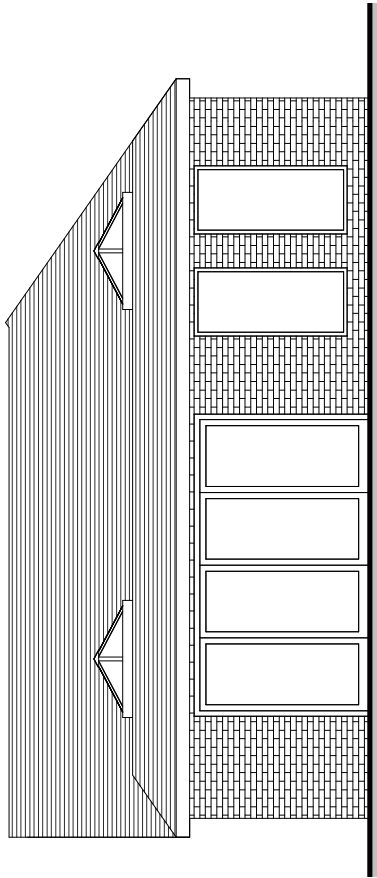


Proposed SE Elevation
1 : 100

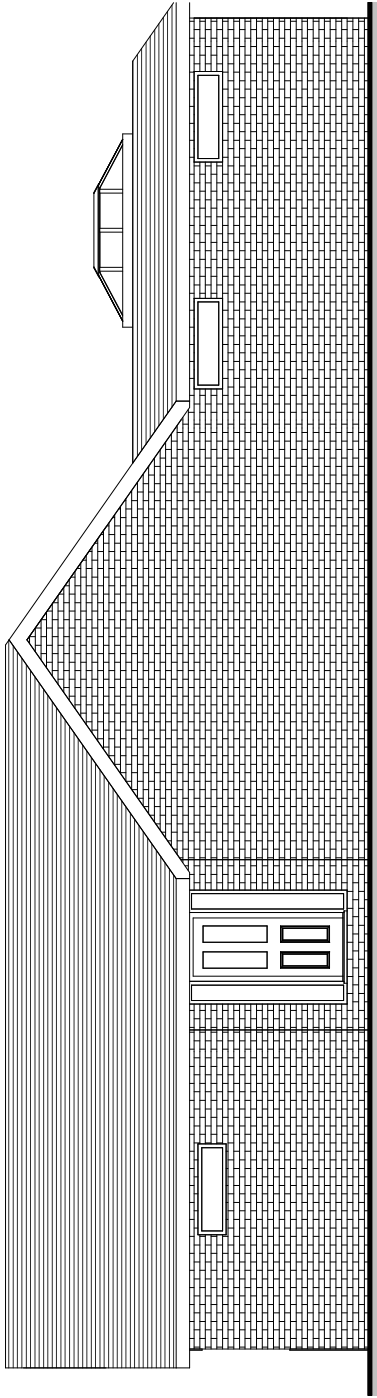


Proposed SW Elevation
1 : 100

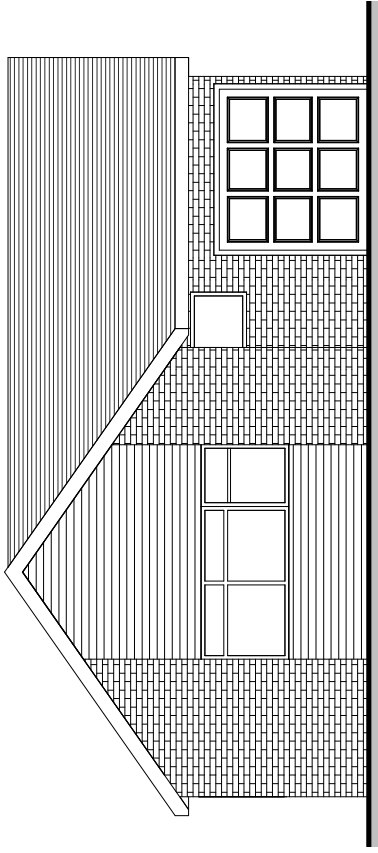

Proposed NW Elevation
1 : 100

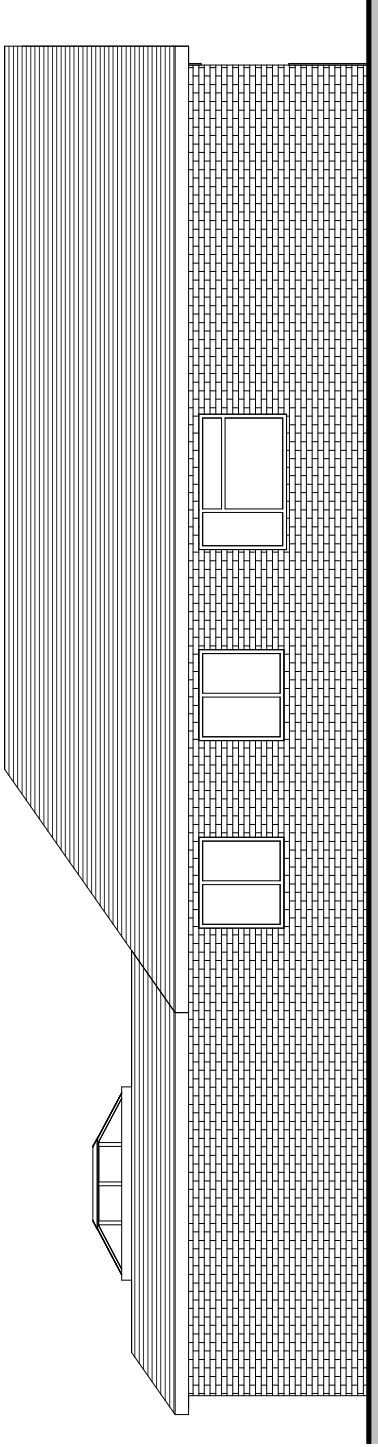

Proposed NE Elevation
1 : 100

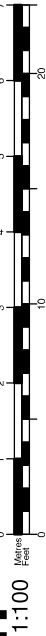

Tel: 0800 6127 664
www.yourhomeplans.co.uk



Your Home Plans

These drawings are for approval purposes.
Materials and products should not be ordered
based on scaling from drawings as errors
may occur along existing building lines. All
measurements and supporting elements are
to be checked on site. Refer to Your Home
Plans if any discrepancies are found.

Mr & Mrs Brough
22 Celandine Avenue
Waterlooville
Hampshire
PO8 9BE

Proposed Elevations

Project number	22CEL-19	A102
Date	28th January 2019	
Drawn by	JG	
Checked by	Checker	Scale

1 : 100