

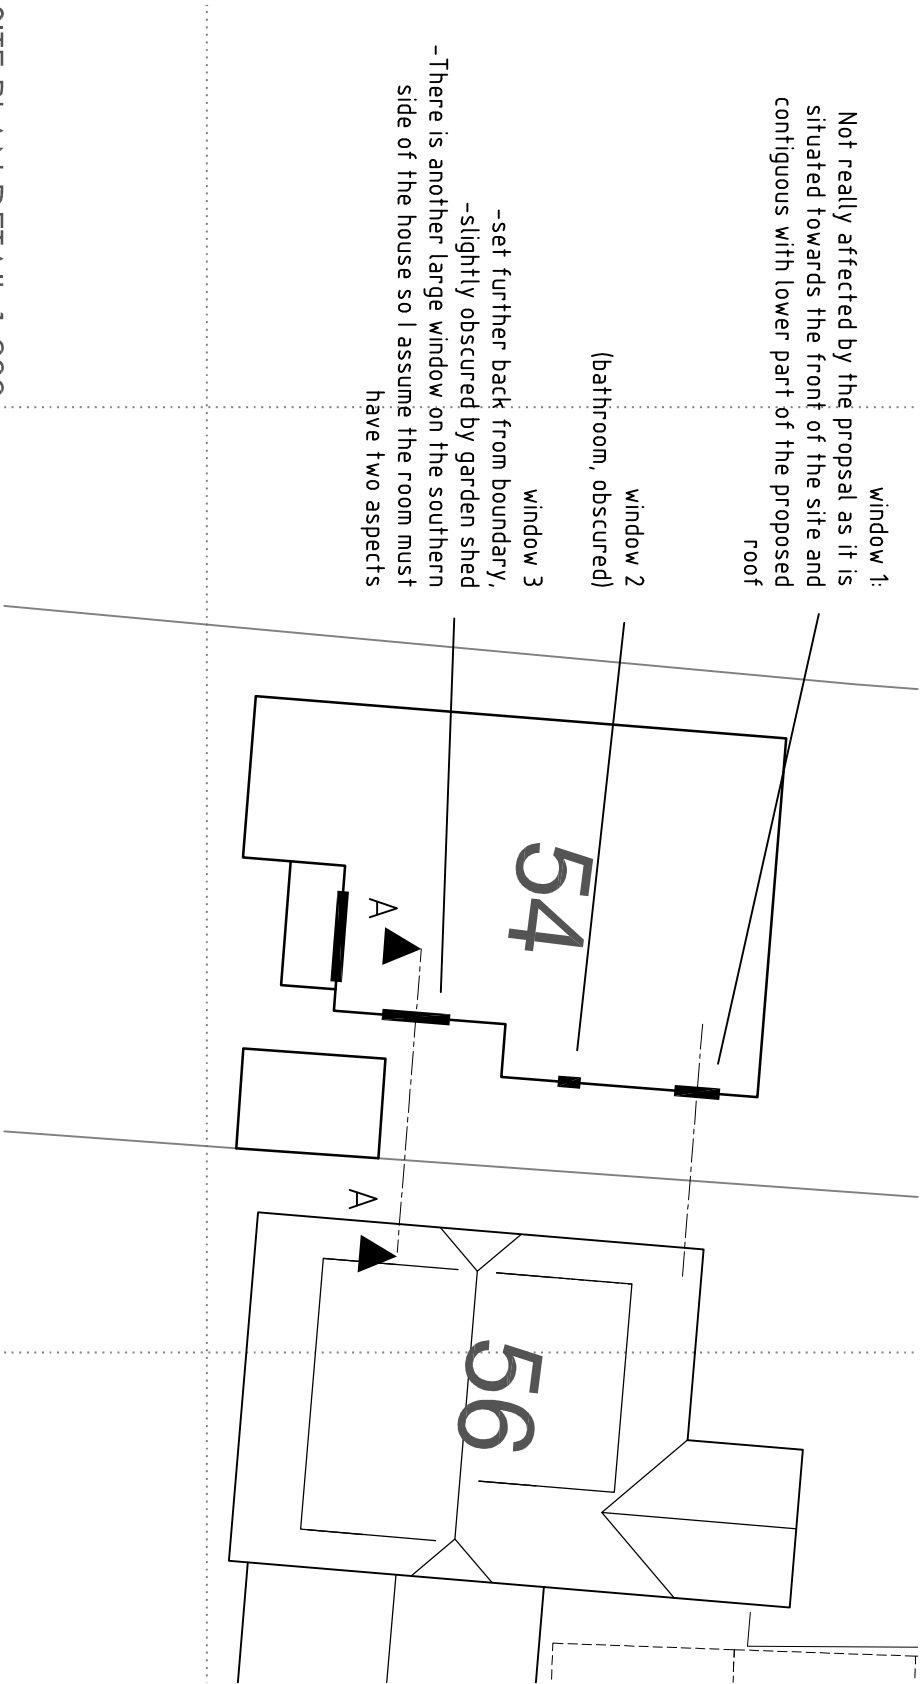


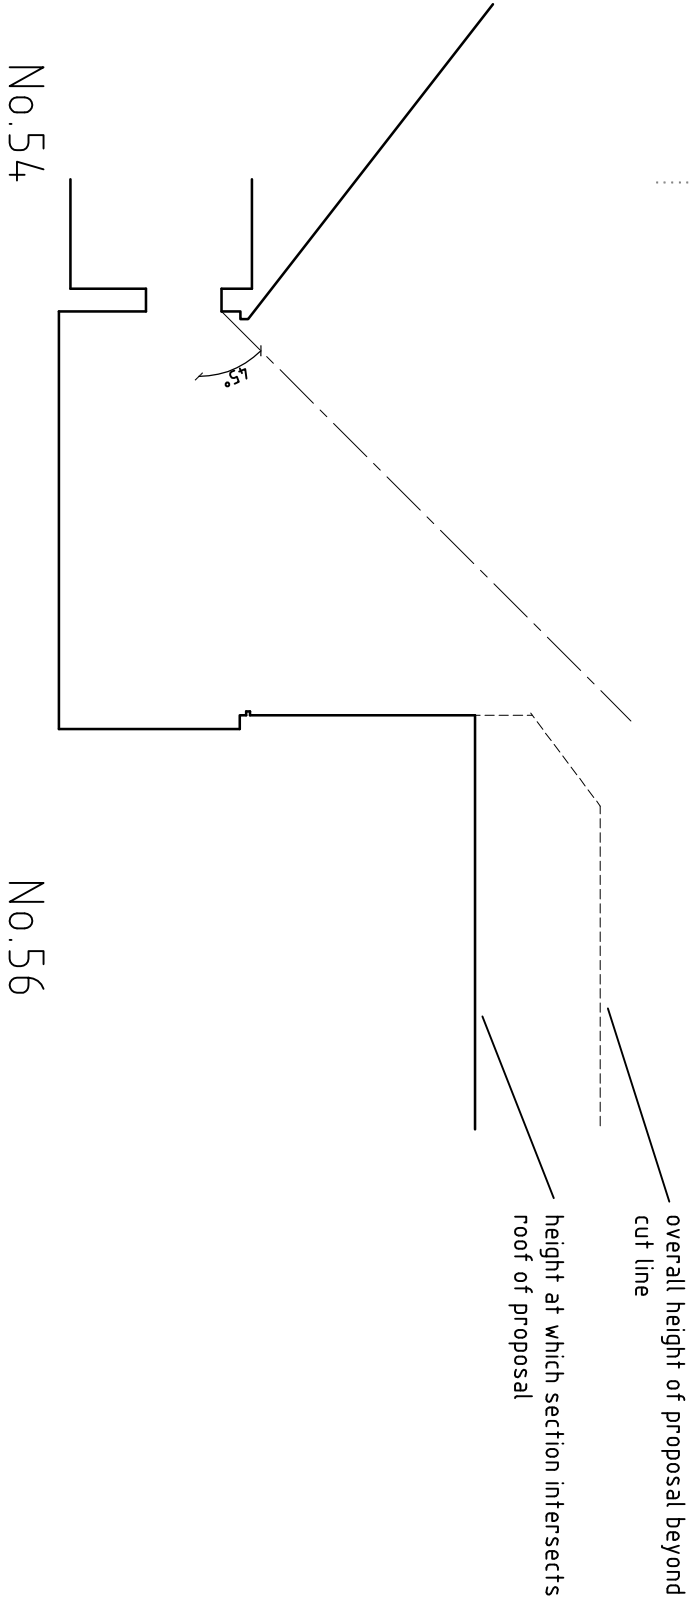

SITE PLAN DETAIL 1:200

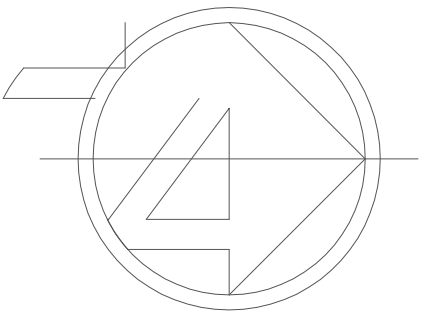

SECTION AA
1:100