



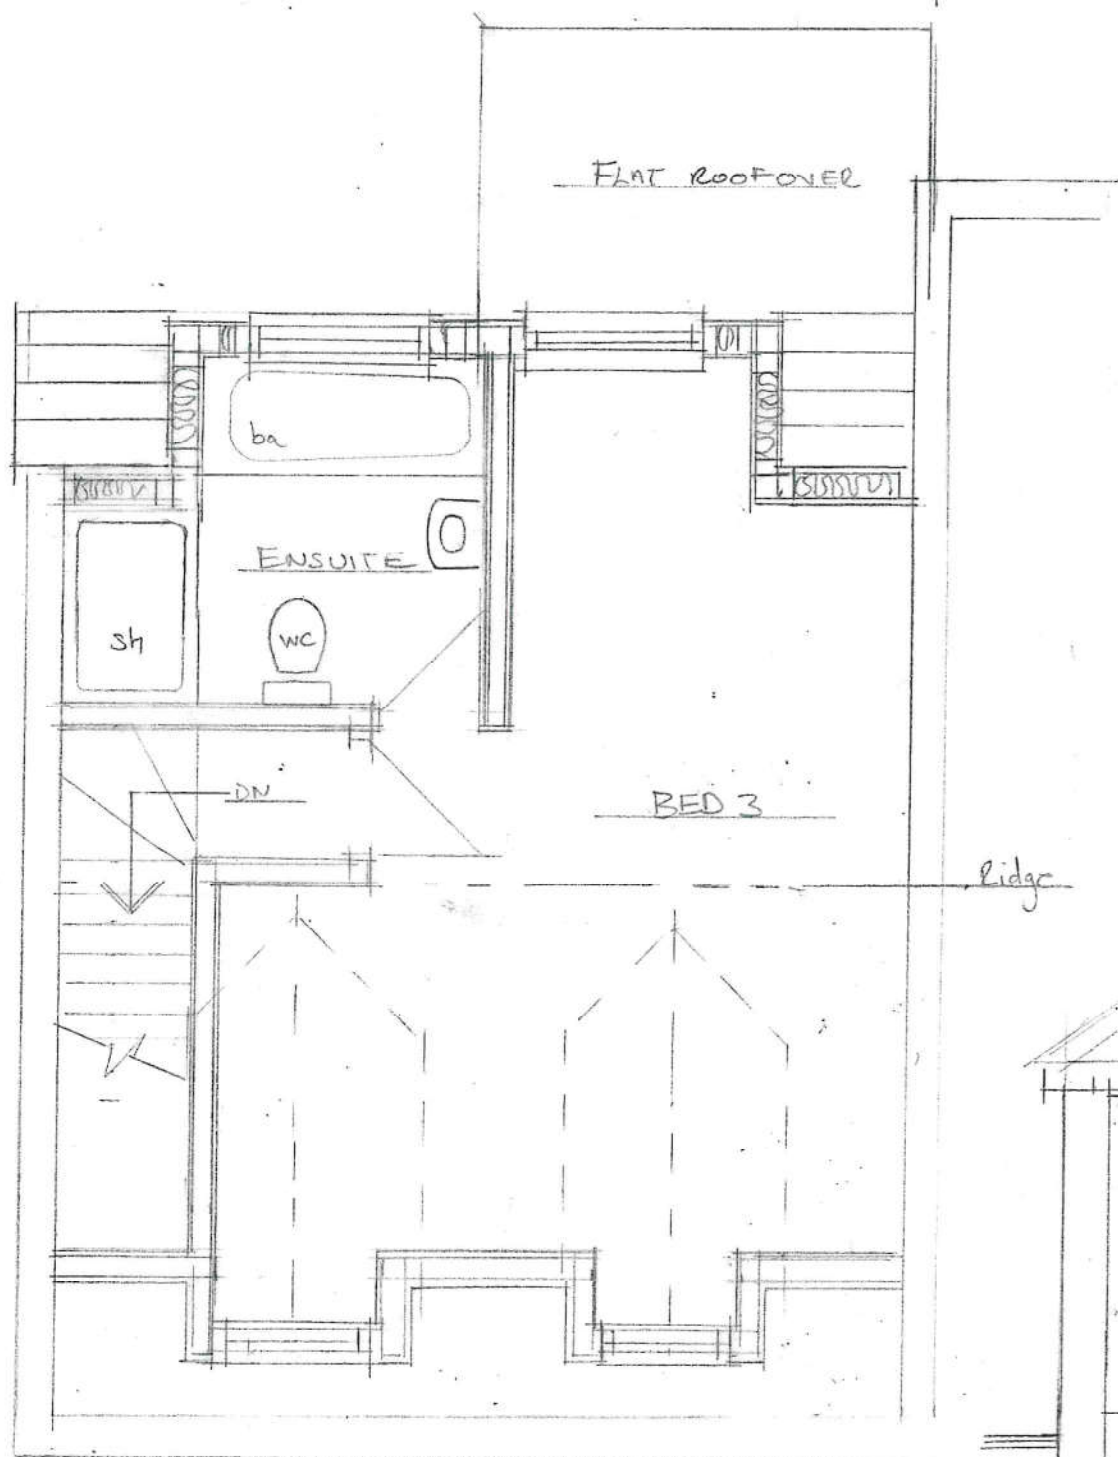

SECOND FLOOR PLAN

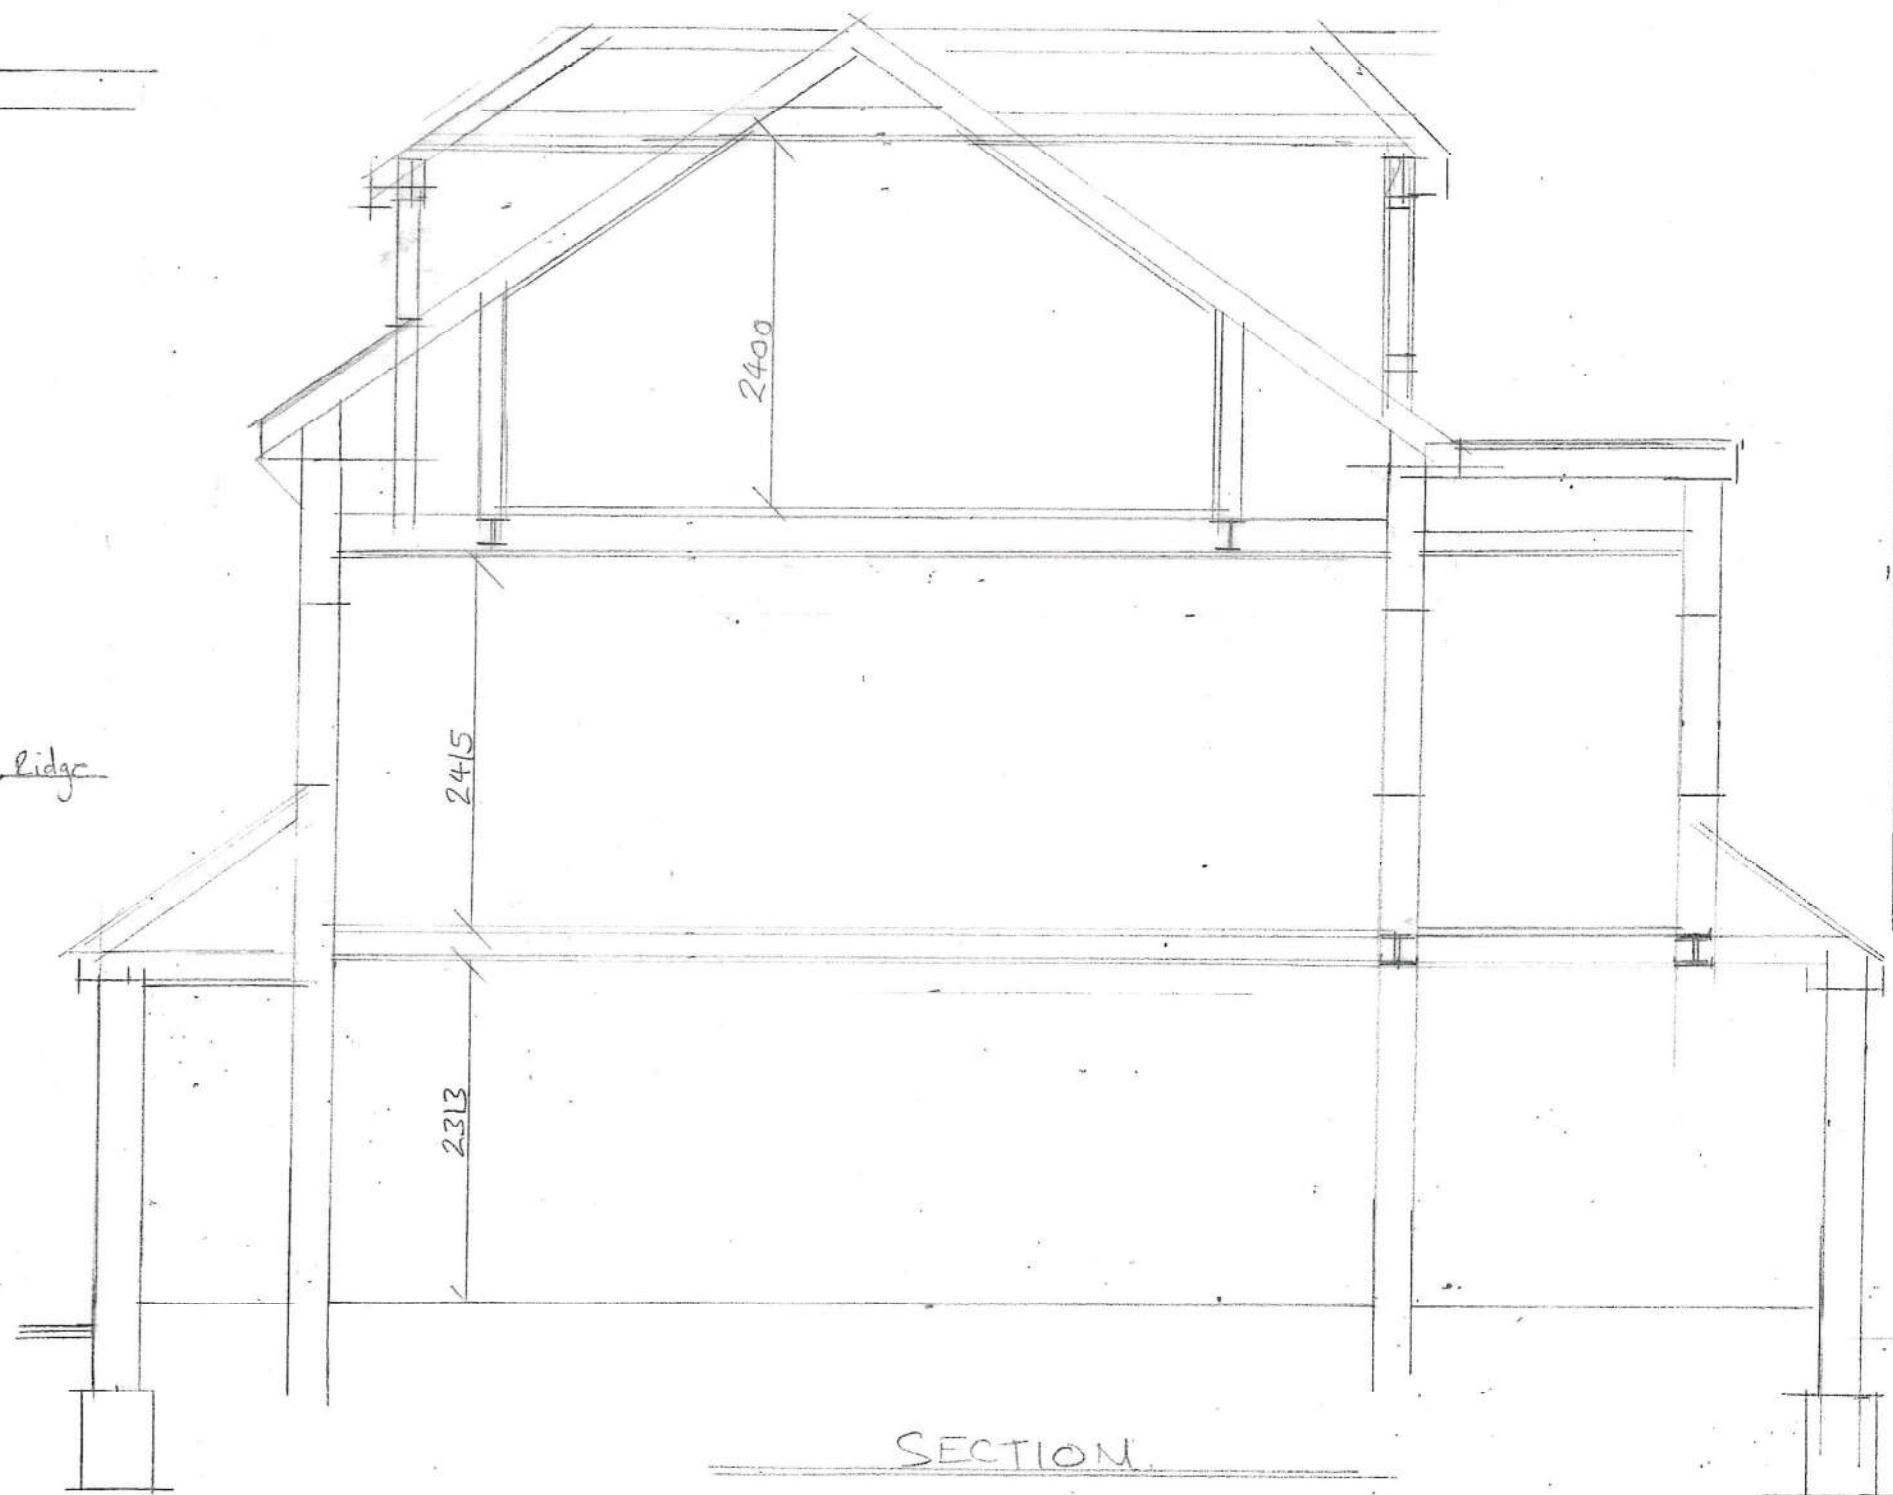

SECTION