


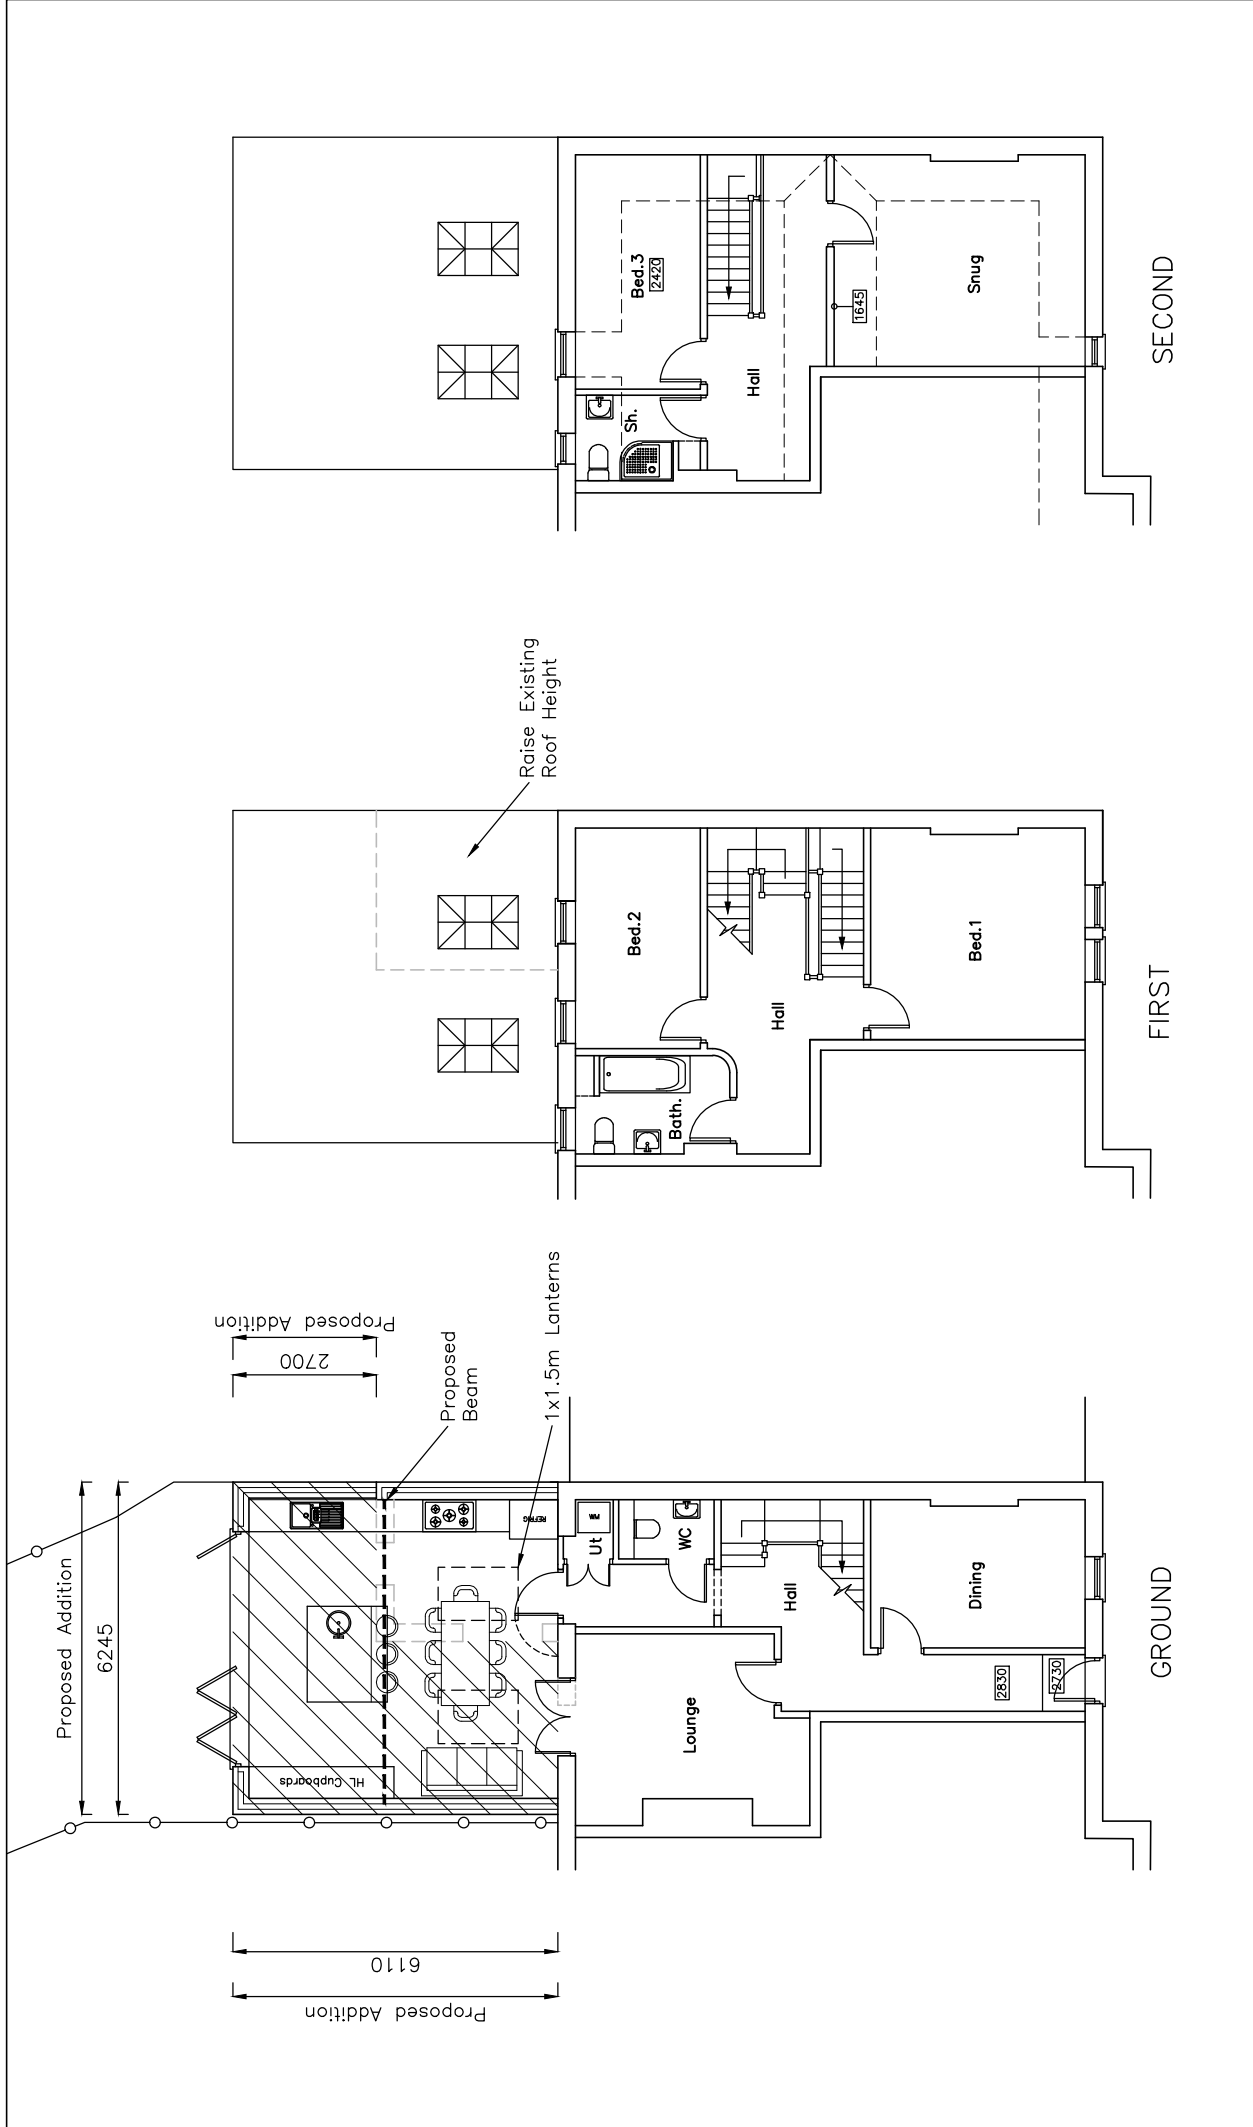

2A Hollow Lane Hayling Island Hampshire PO11 9AA	PROPOSED PLANS Revisions a) Enlarged extension/20.04.18/SAR b) Client amendments/18.05.18/SAR c) Lantern revisions/19.06.18/SAR d) Planning drawings/03.07.18/SAR	CAD Critchley Architecture And Design Contact: 02392 474 919 info@cadonline The Old Brewery, 15E South Street, Havant, PO9 1BU		Scale A3 = 1:100 Drawn SAR Date 09/04/18 18027-401 D
---	--	---	--	---