




EXISTING SOUTH ELEVATION

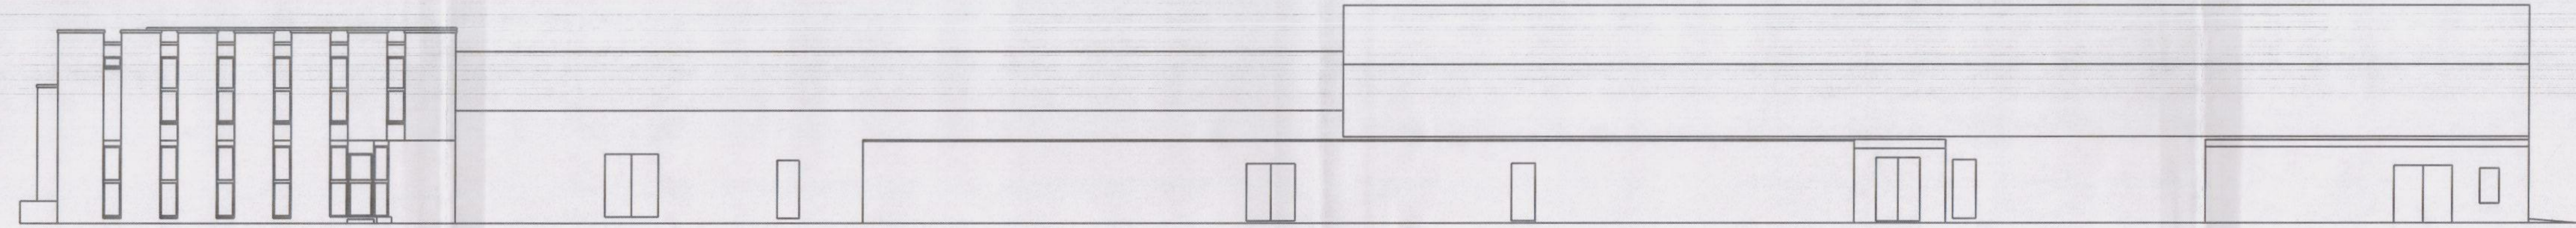


PROPOSED SOUTH ELEVATION

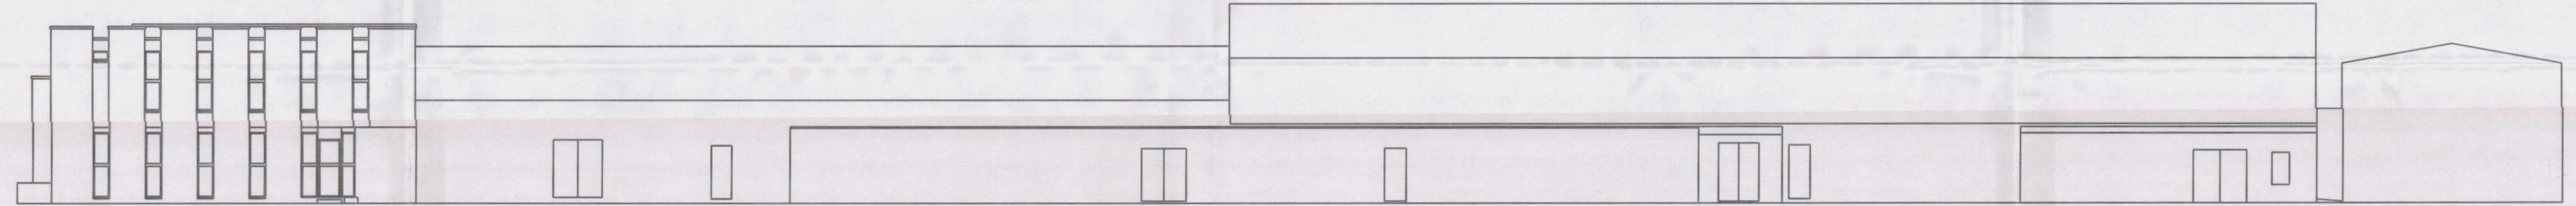


EXISTING NORTH ELEVATION

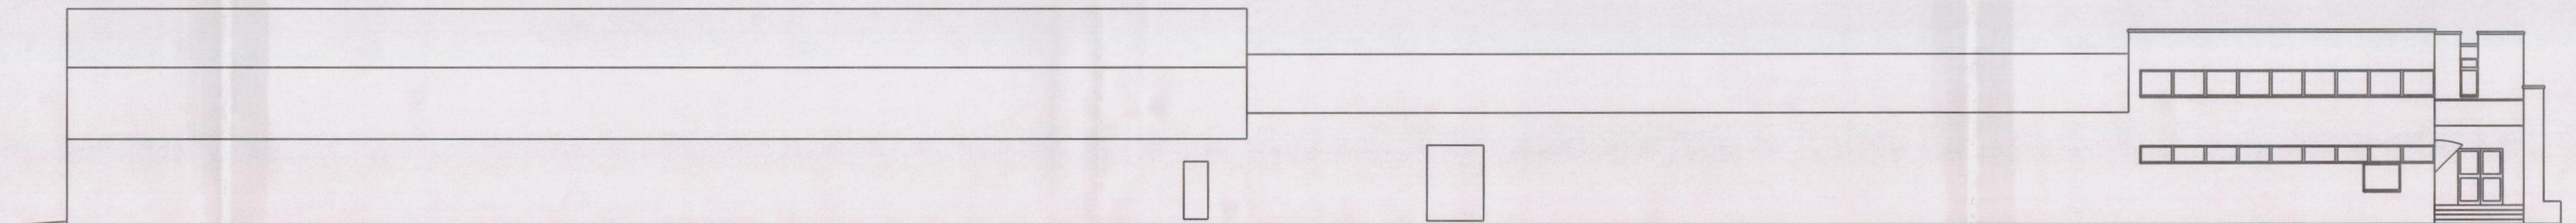

PROPOSED NORTH ELEVATION

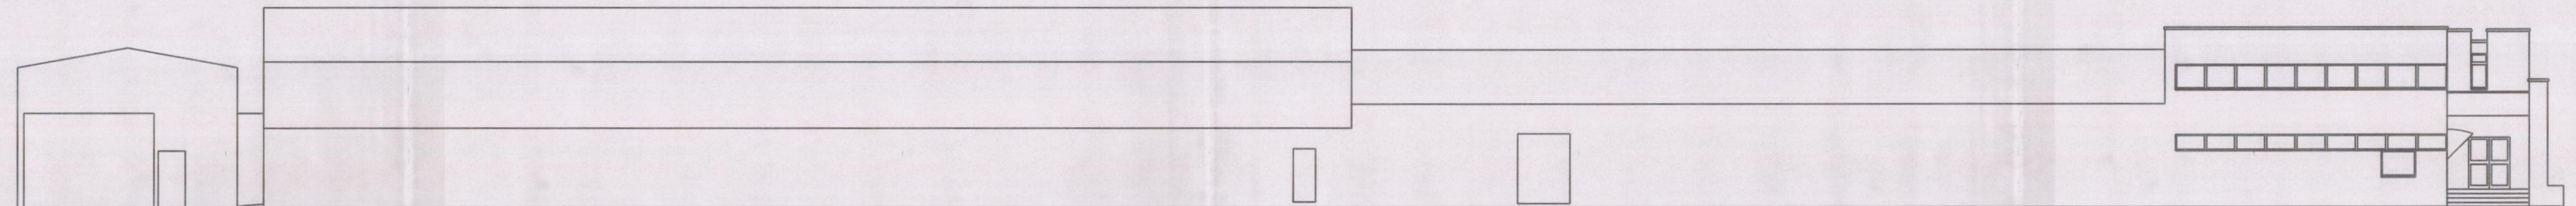

EXISTING EAST ELEVATION

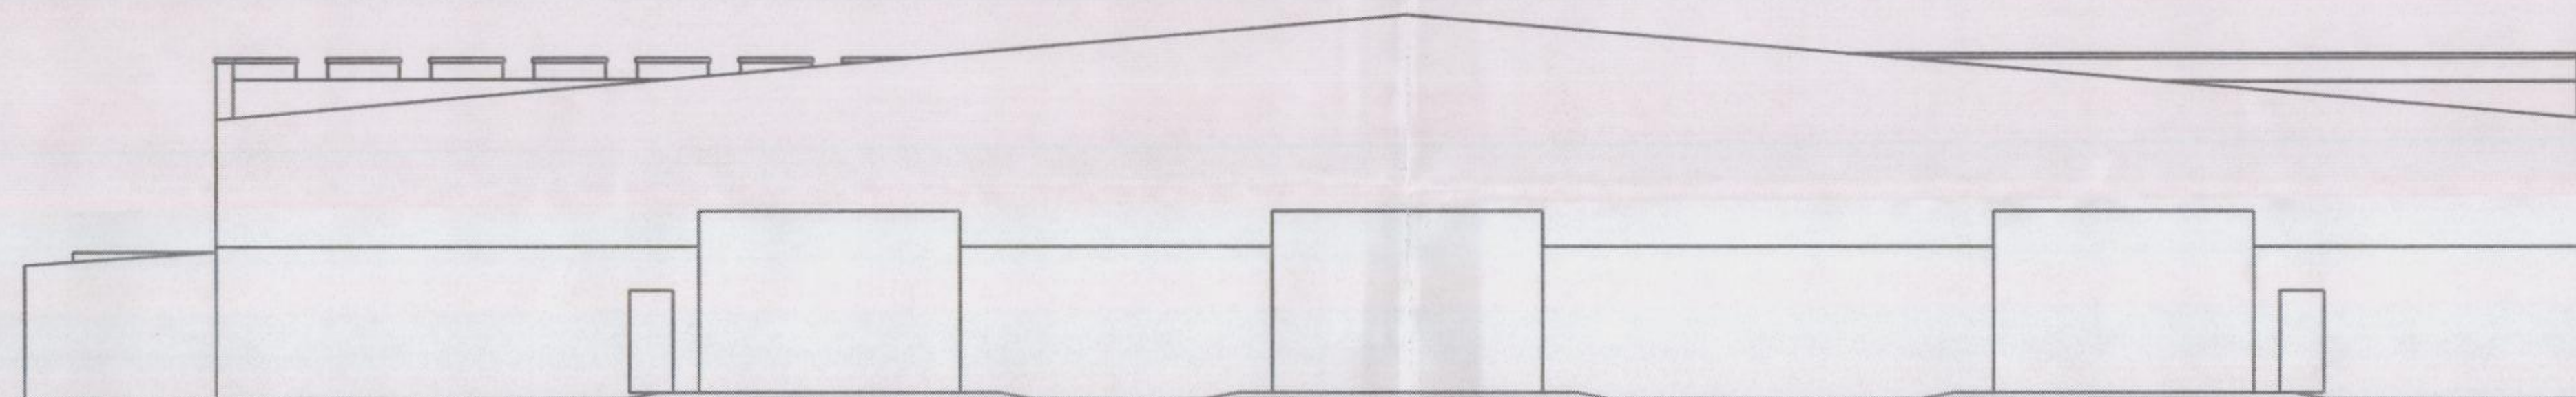

PROPOSED EAST ELEVATION

