


FRONT/SIDE AND REAR ADDITIONS.
70, BOSMERE GRDS, EMSWORTH, HANTS
FOR MR & MRS A. STILLMAN.

HAVANT BOROUGH
COUNCIL
01 MAR 2019
RECEIVED

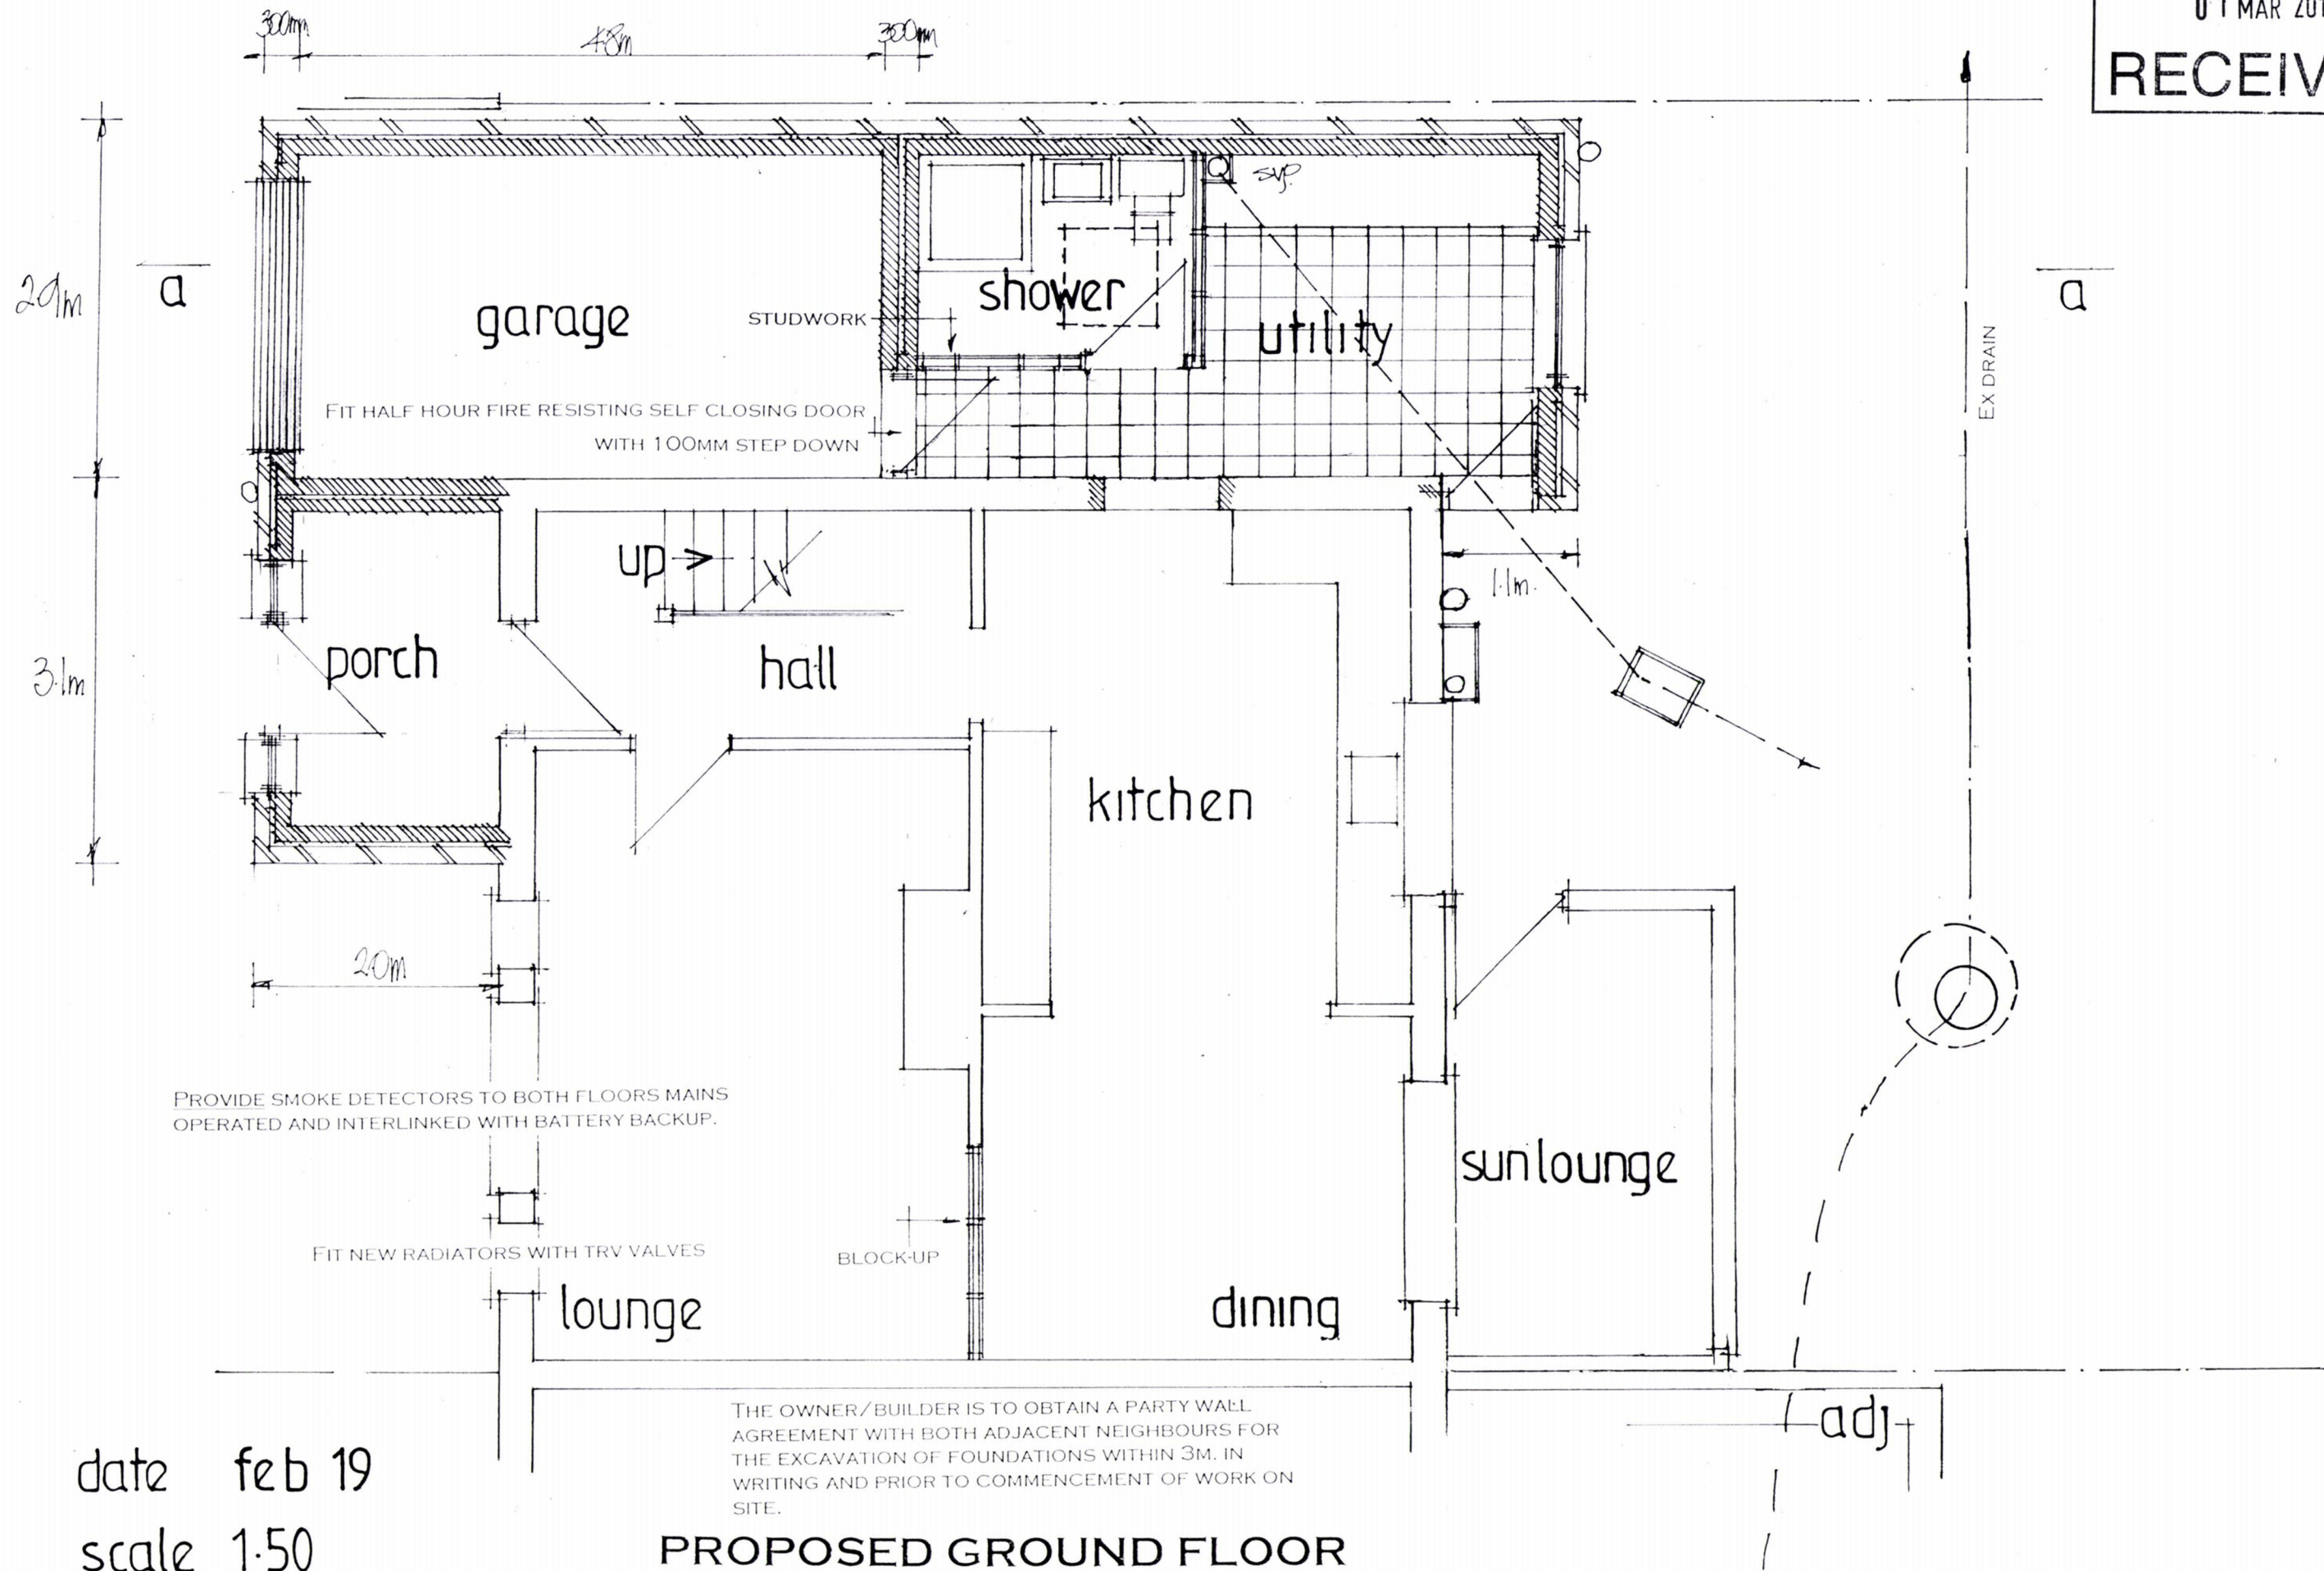

PROPOSED GROUND FLOOR