





Existing Ground Floor Layout

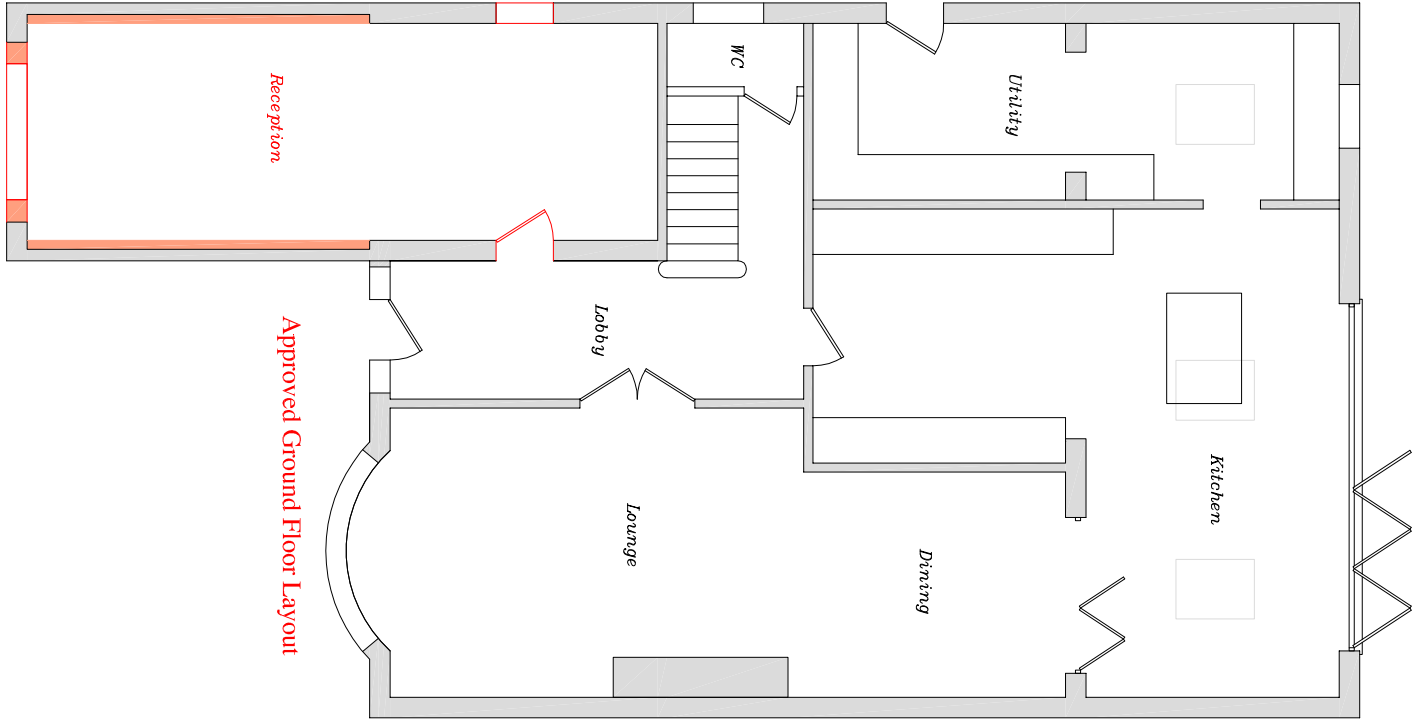

Approved Ground Floor Layout

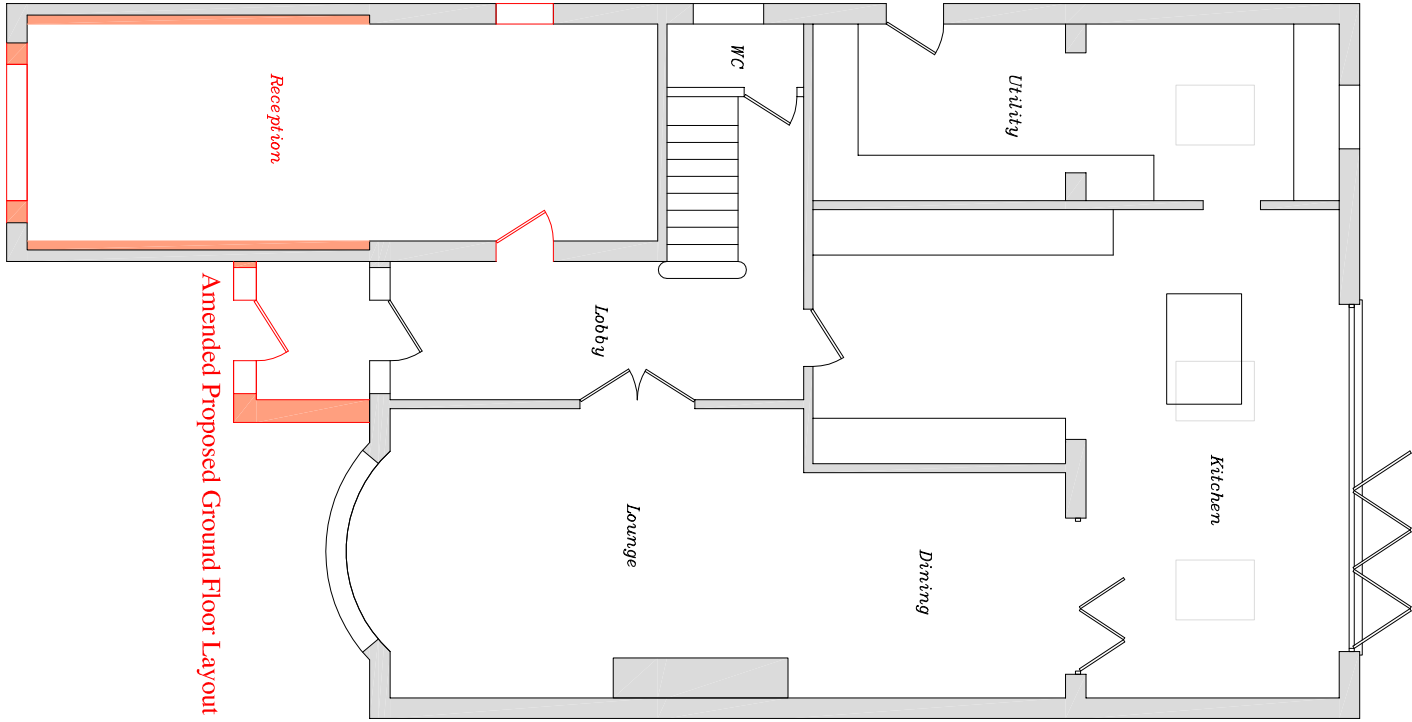

Amended Proposed Ground Floor Layout

SCALE 1:100