


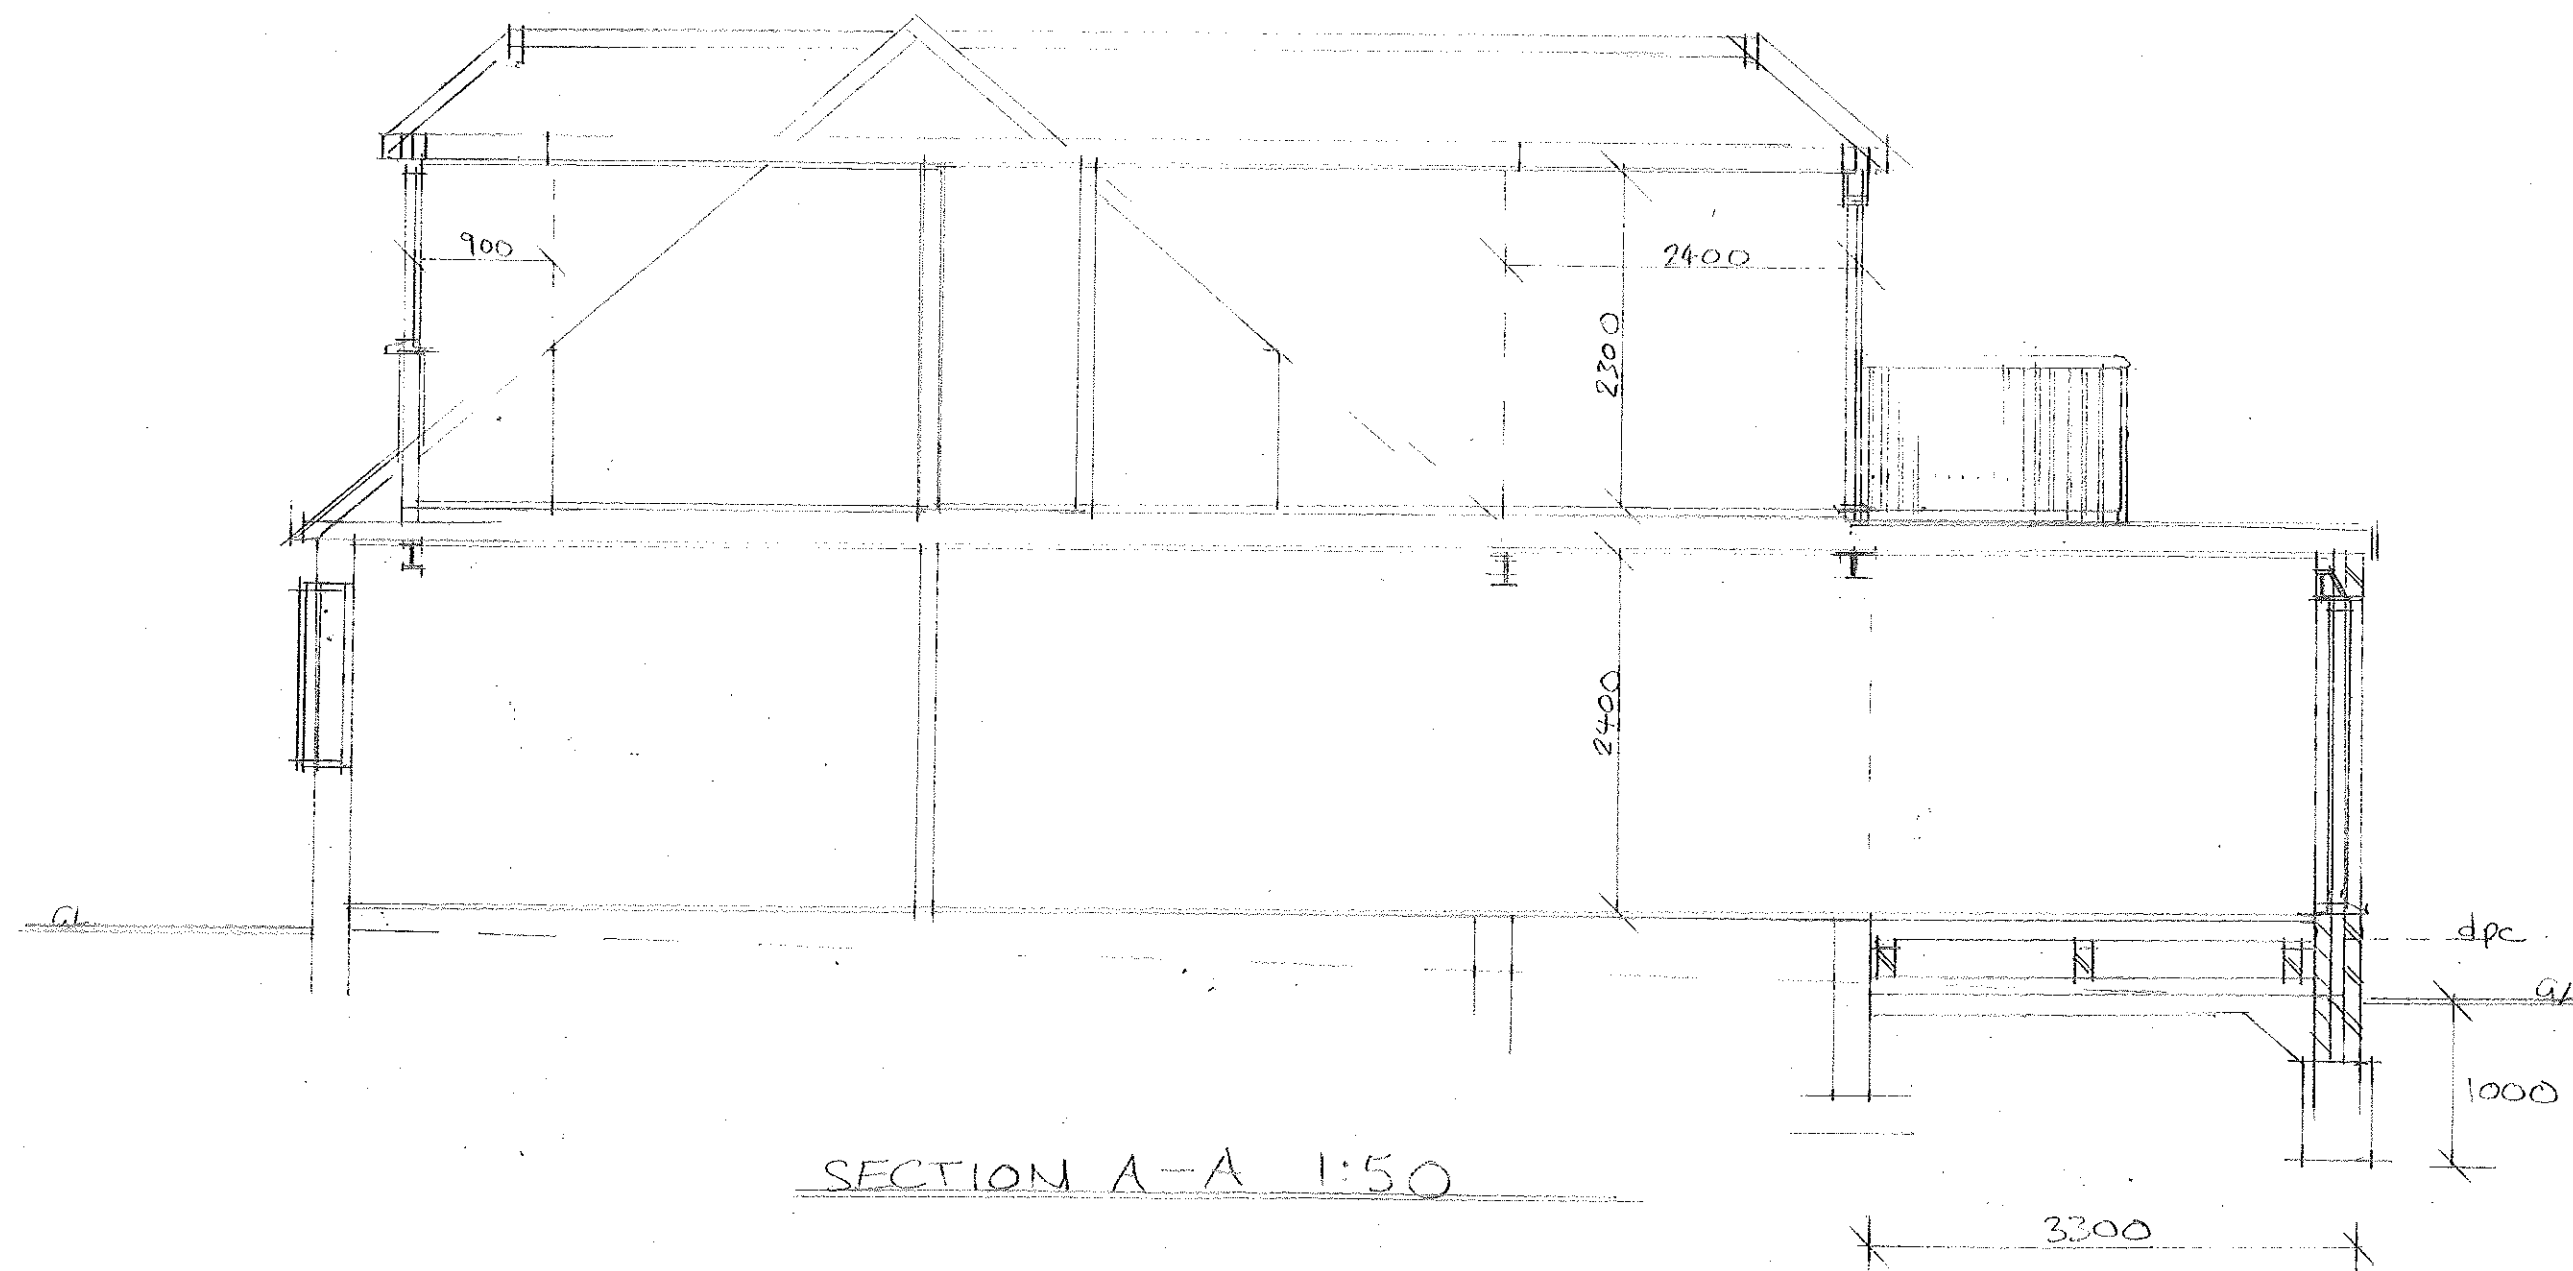

PROPOSED REAR EXTENSION AND LOFT ALTERATIONS.

18 WARFIELD CRESCENT, WATERLOOVILLE

HAVANT BOROUGH
COUNCIL
21 DEC 2018
RECEIVED