



**PROPOSED SIDE/FRONT ADDITION AND ALTERATIONS.
21, WESTFIELD AVENUE, HAYLING ISLAND, HANTS.
FOR MR & MRS BARNDEN.**

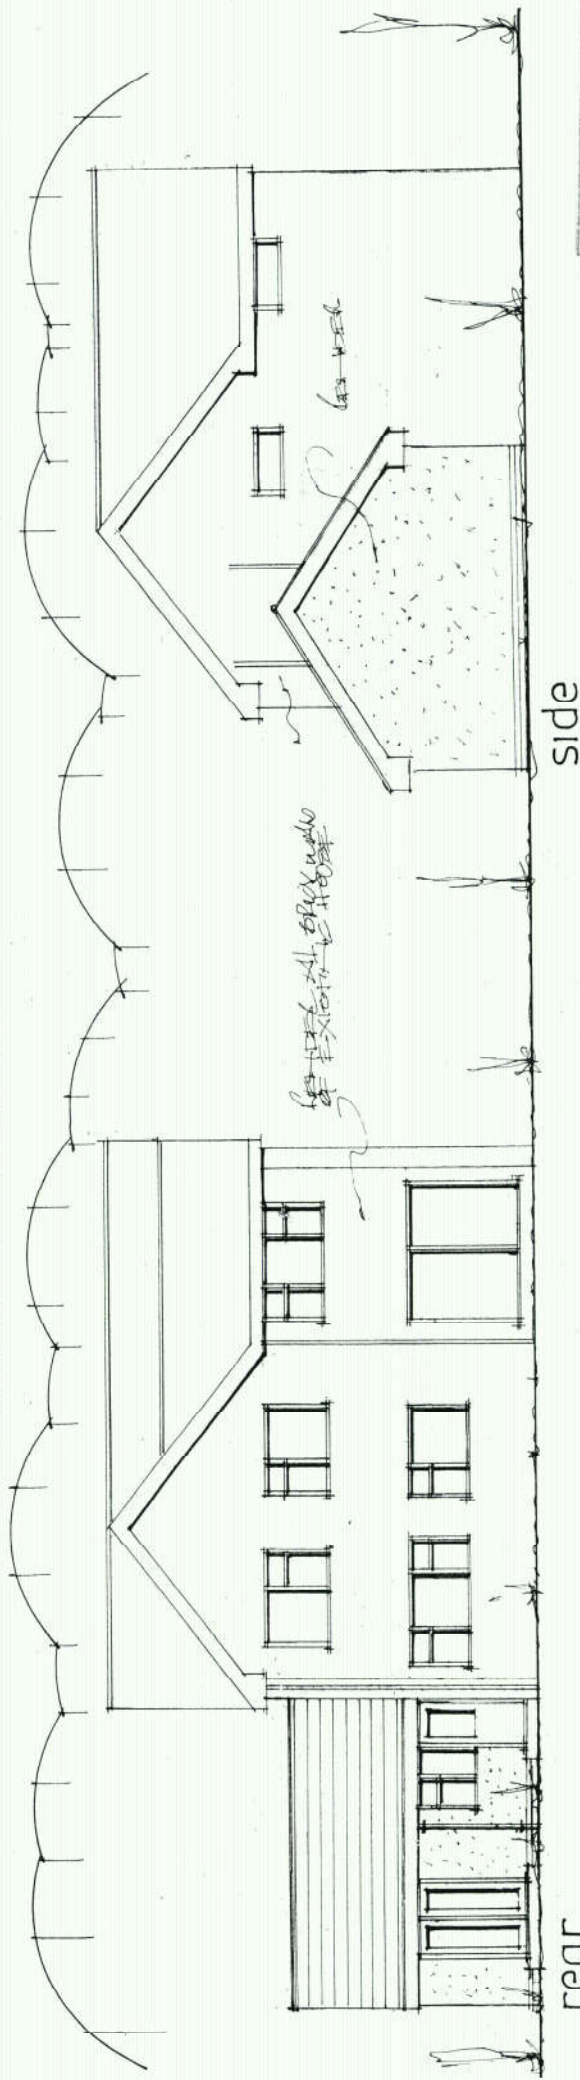

PROPOSED ELEVATIONS

HAVANT BOROUGH
COUNCIL
26 MAR 2013
RECEIVED

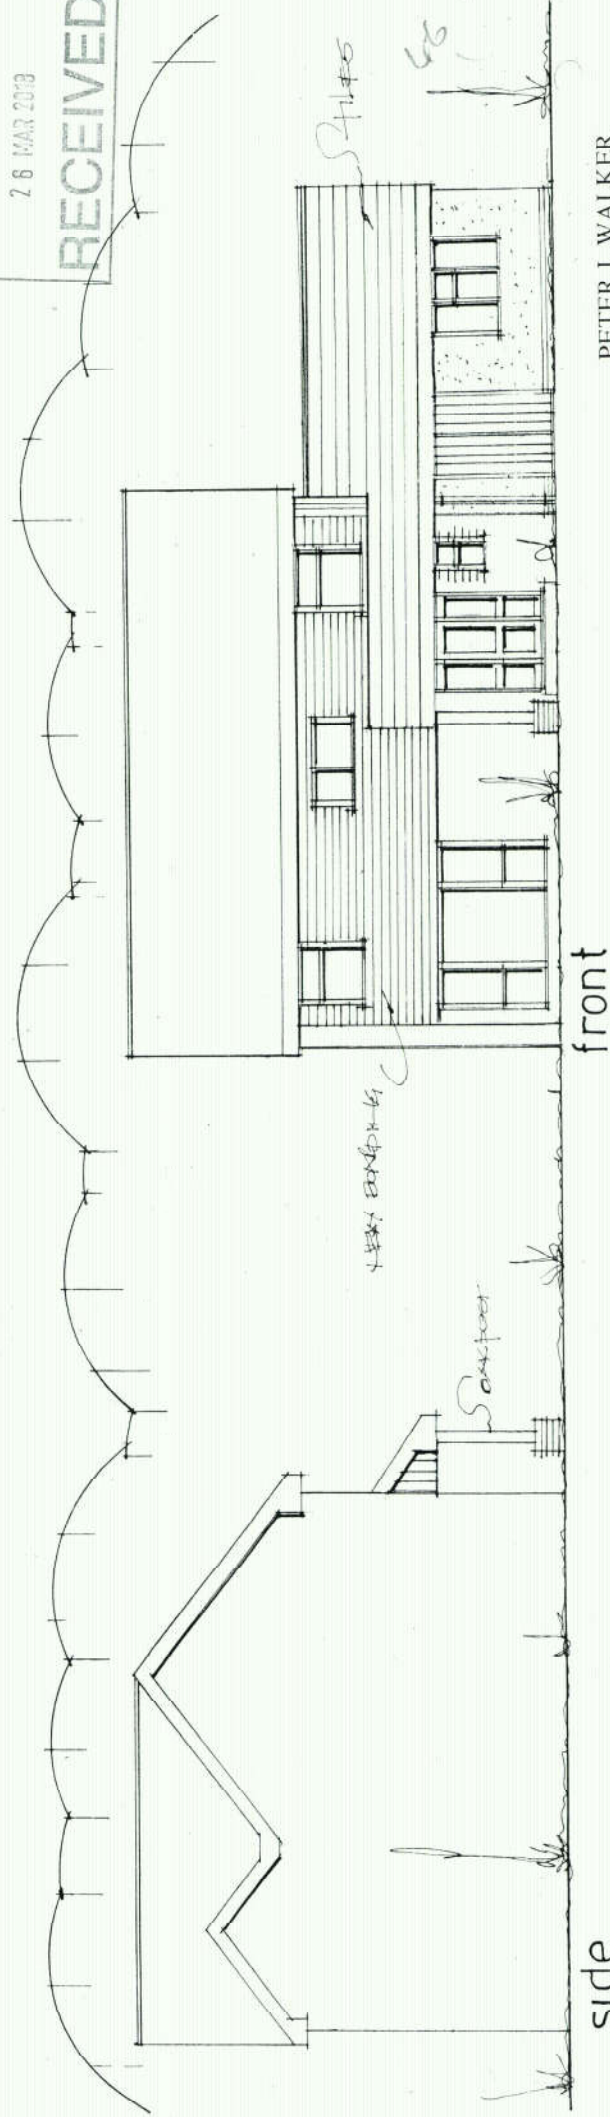

side

date mar 18
scale 1:50

PETER J. WALKER
ISLAND DESIGN
182 SEAFRONT, HAYLING ISLAND, HANTS
PO11 9AN

PROVIDE BOARDING TO FIRST FLOOR FRONT WALL AND
RENDER ALL THE REMAINING EXTERNAL BRICK WALLS OF
THE EXISTING HOUSE