

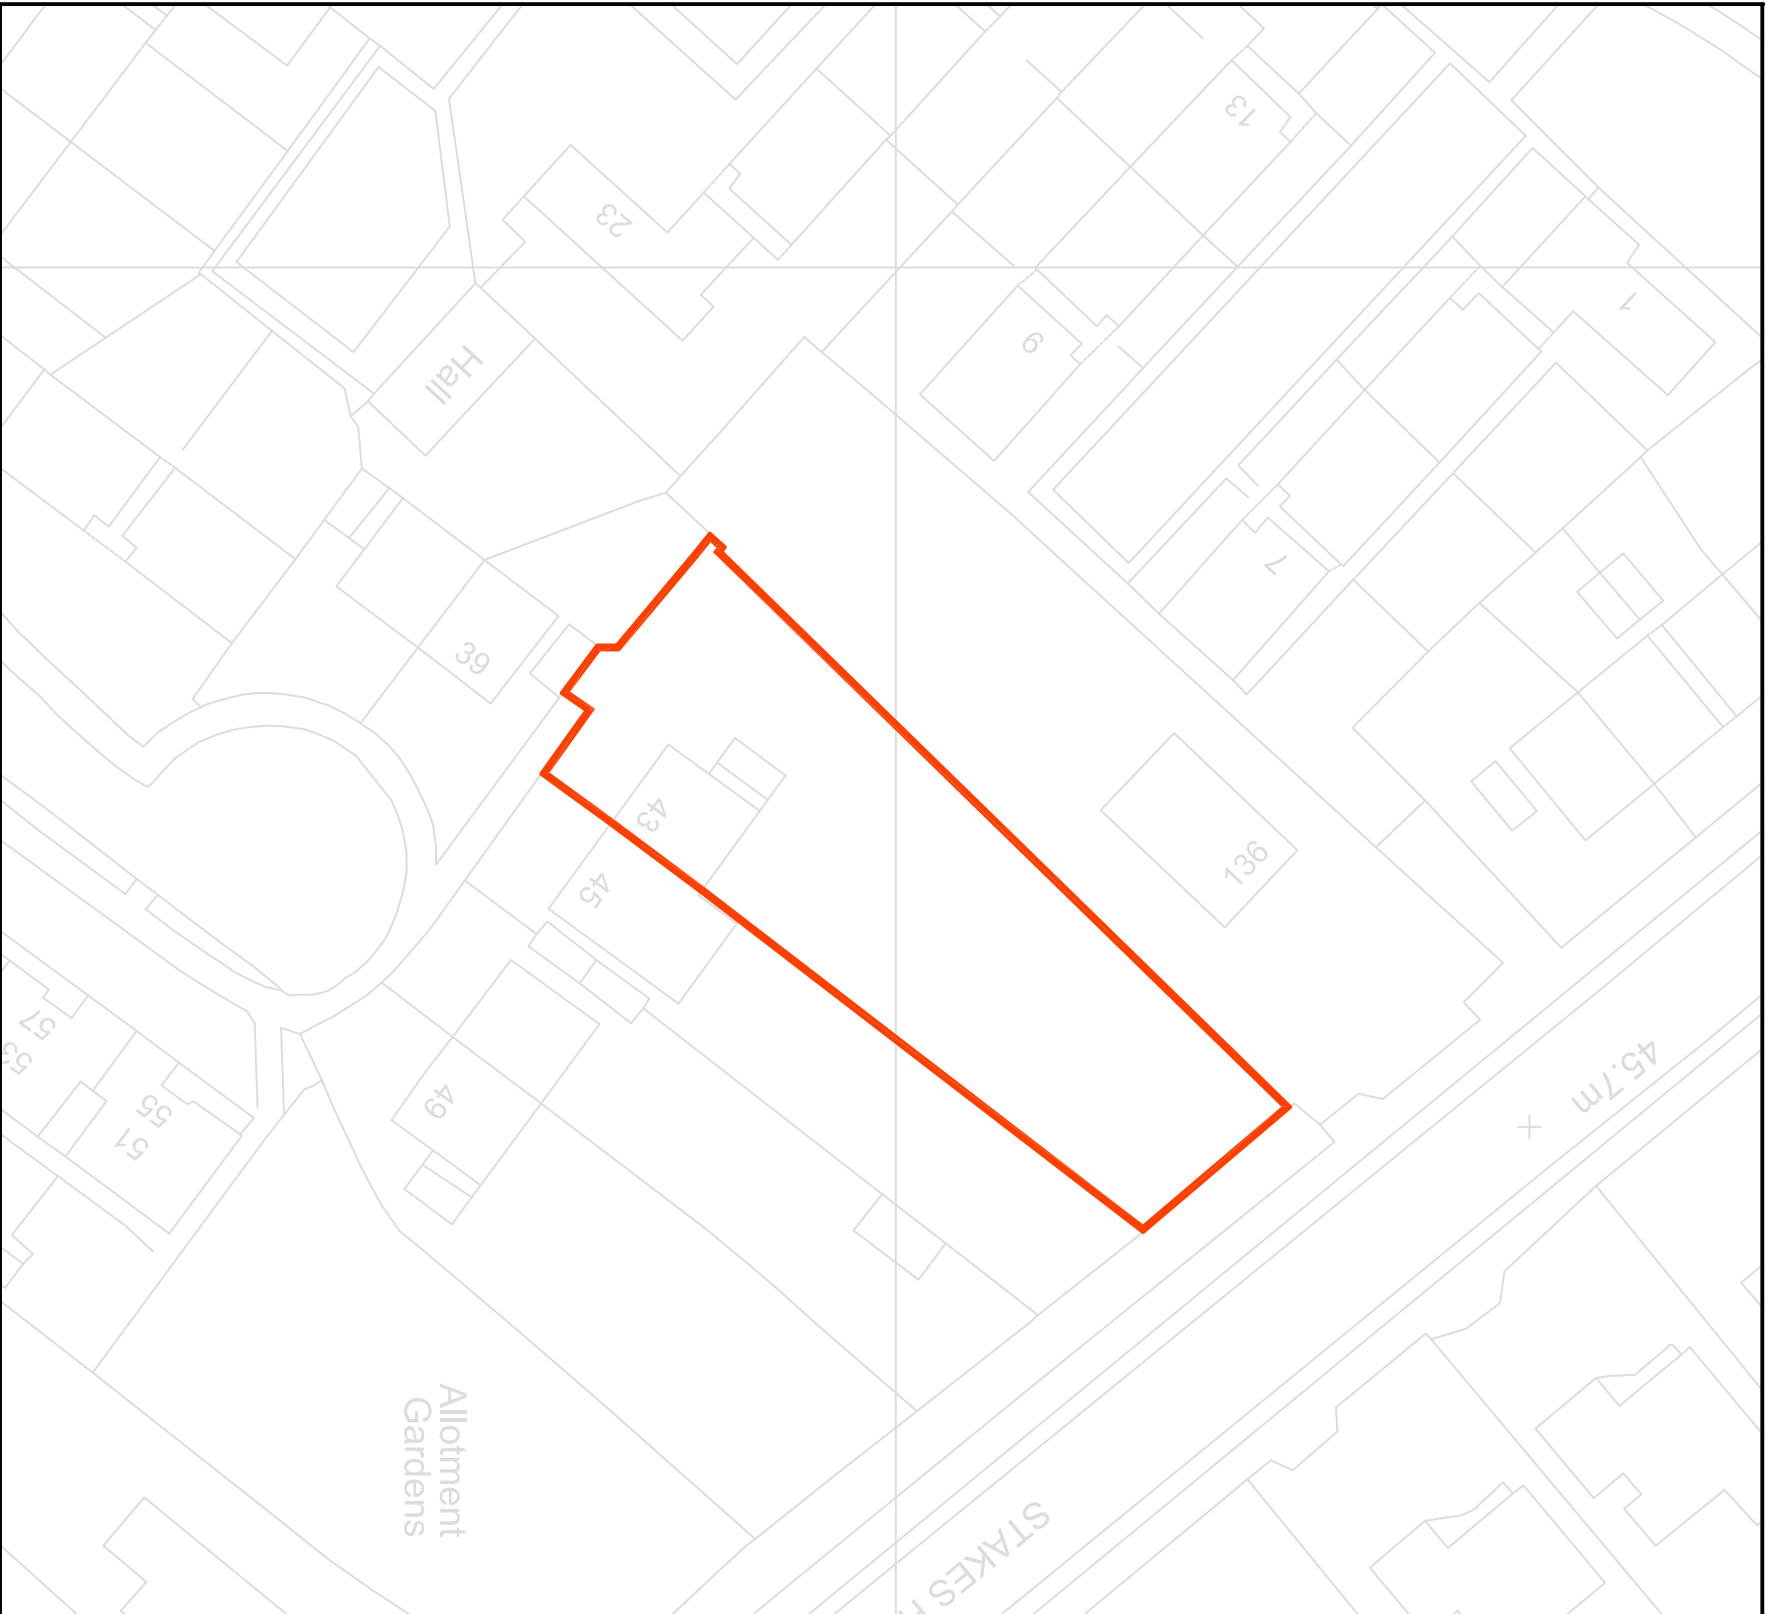


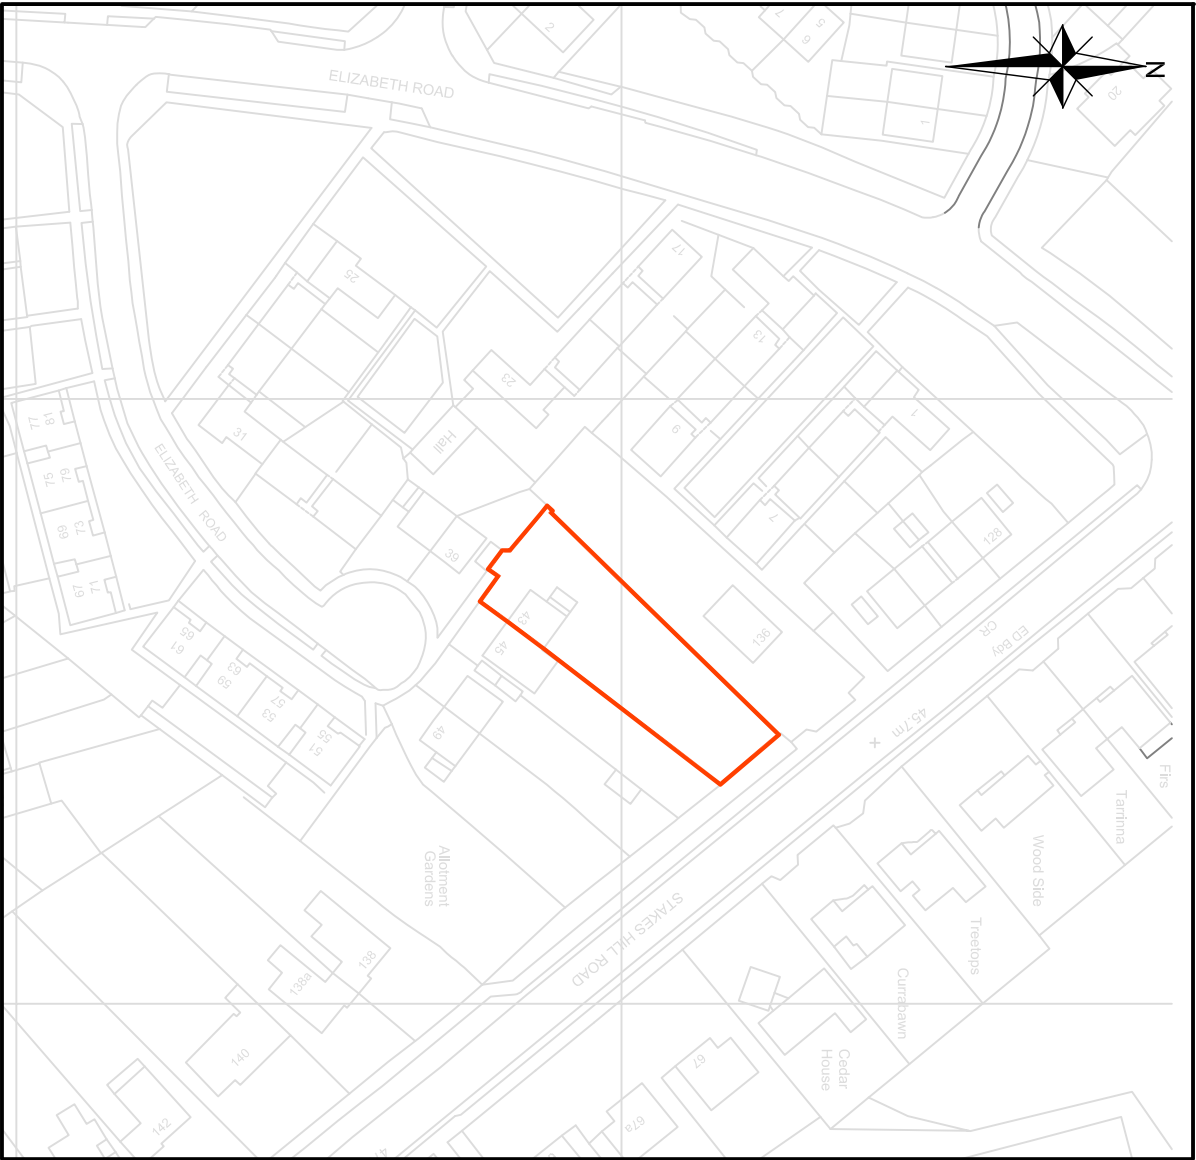

OS Licence No 100045733

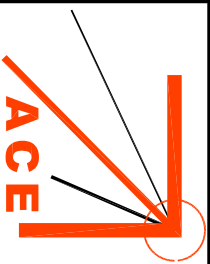

Architectural & Civil Engineering Design
143 Station Road, Liss, Hants. GU33 7AJ
Tel 01730 894988 **Fax** 01730 891165
e-mail: enquiries@acedesigns-ltd.co.uk
www.ace-designs.co.uk

Job Title		Client		
Proposed new dwelling to rear 43 Elizabeth Road, Waterlooville		Mr J G Gill		
Drawing Title		Scale	Date	Designed
Site and Block Plan		1/1250:1/500@A3	Mar 19	GG
		Drawn	Checked	Approved
		EV	GG	
		Job No	Drawing No	Rev
		190306	190306 / 11	