


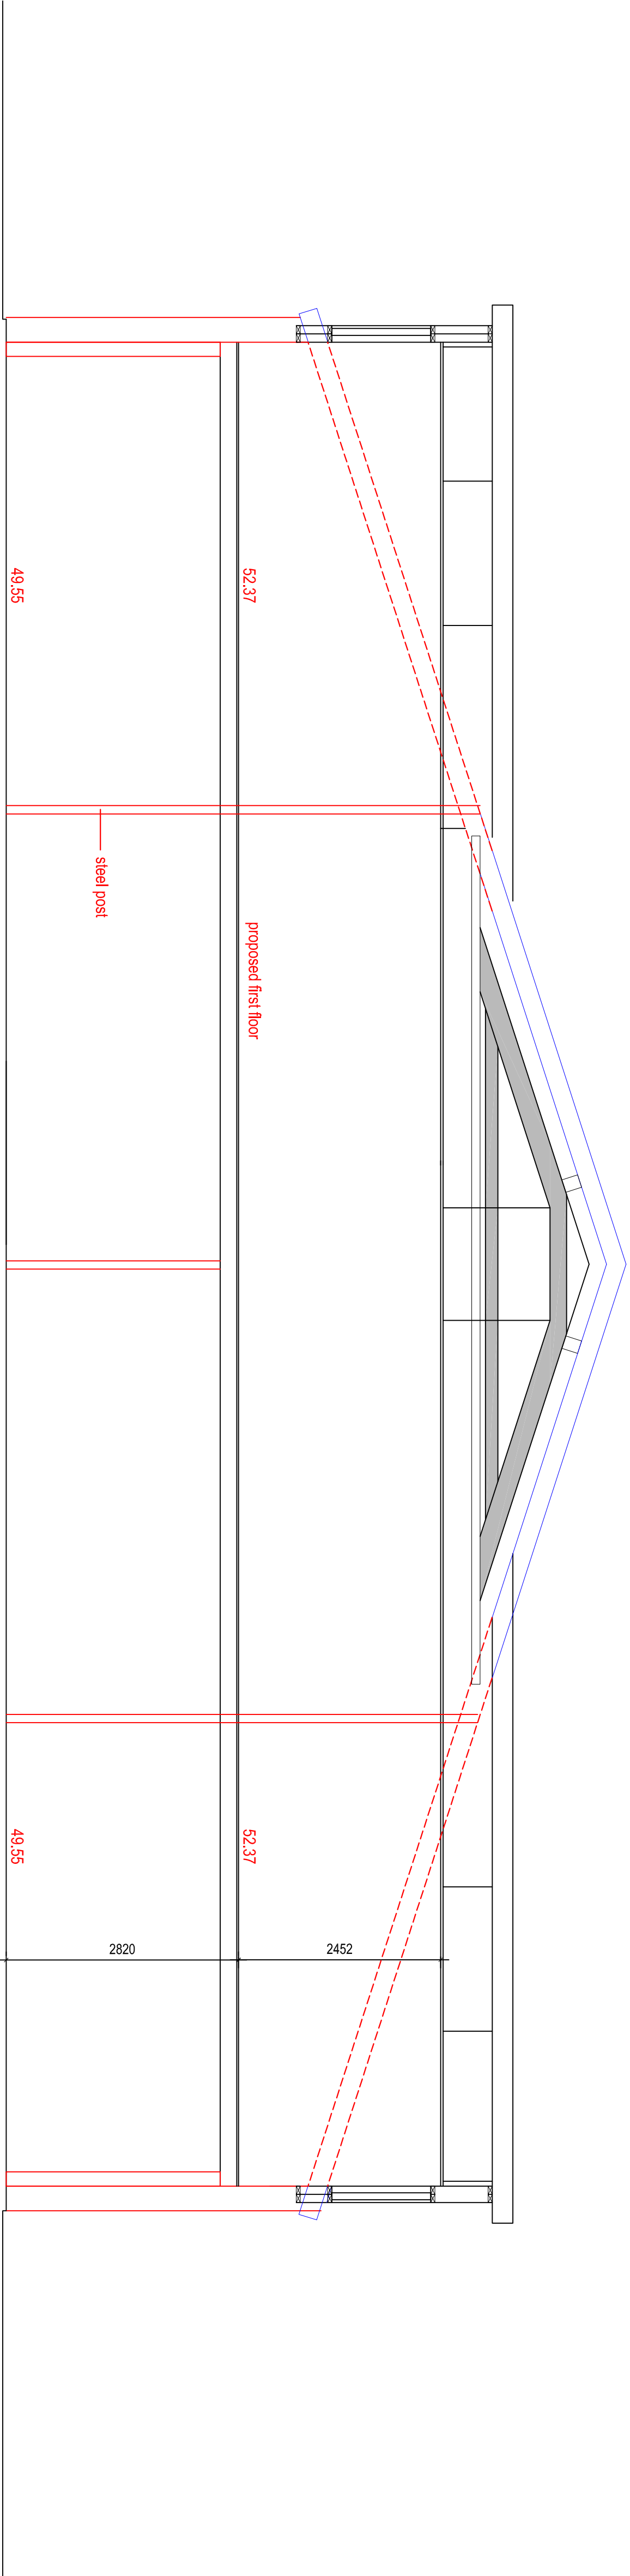

Revision	Description	Date	DRAWN

Project :
The West Group
Anside
Watercrouille

Drawing Title :
Proposed Typical Section

Chris Flint Associates Ltd
CHARTERED SURVEYORS, PROJECT MANAGERS
DEVELOPMENT CONSULTANTS

Drawn By	Date	SHEET SIZE	Approved By	Date
CF	19/06/18	A1		

CFA	Drawing No.	Revision	Scale
FULL	03		1-50

PLANNING

2 Emerald Close, Watercrouille, Huns POT 8NZ
tel: 013 92 432484 fax: 013 92 388554
Email: chris@flintassociates.co.uk