




Critchley Architecture And Design Ltd.
Contact: 0330 474 999 | info@cadonline
The Old Brewery, 55 South Street, Havant, PO9 1BU

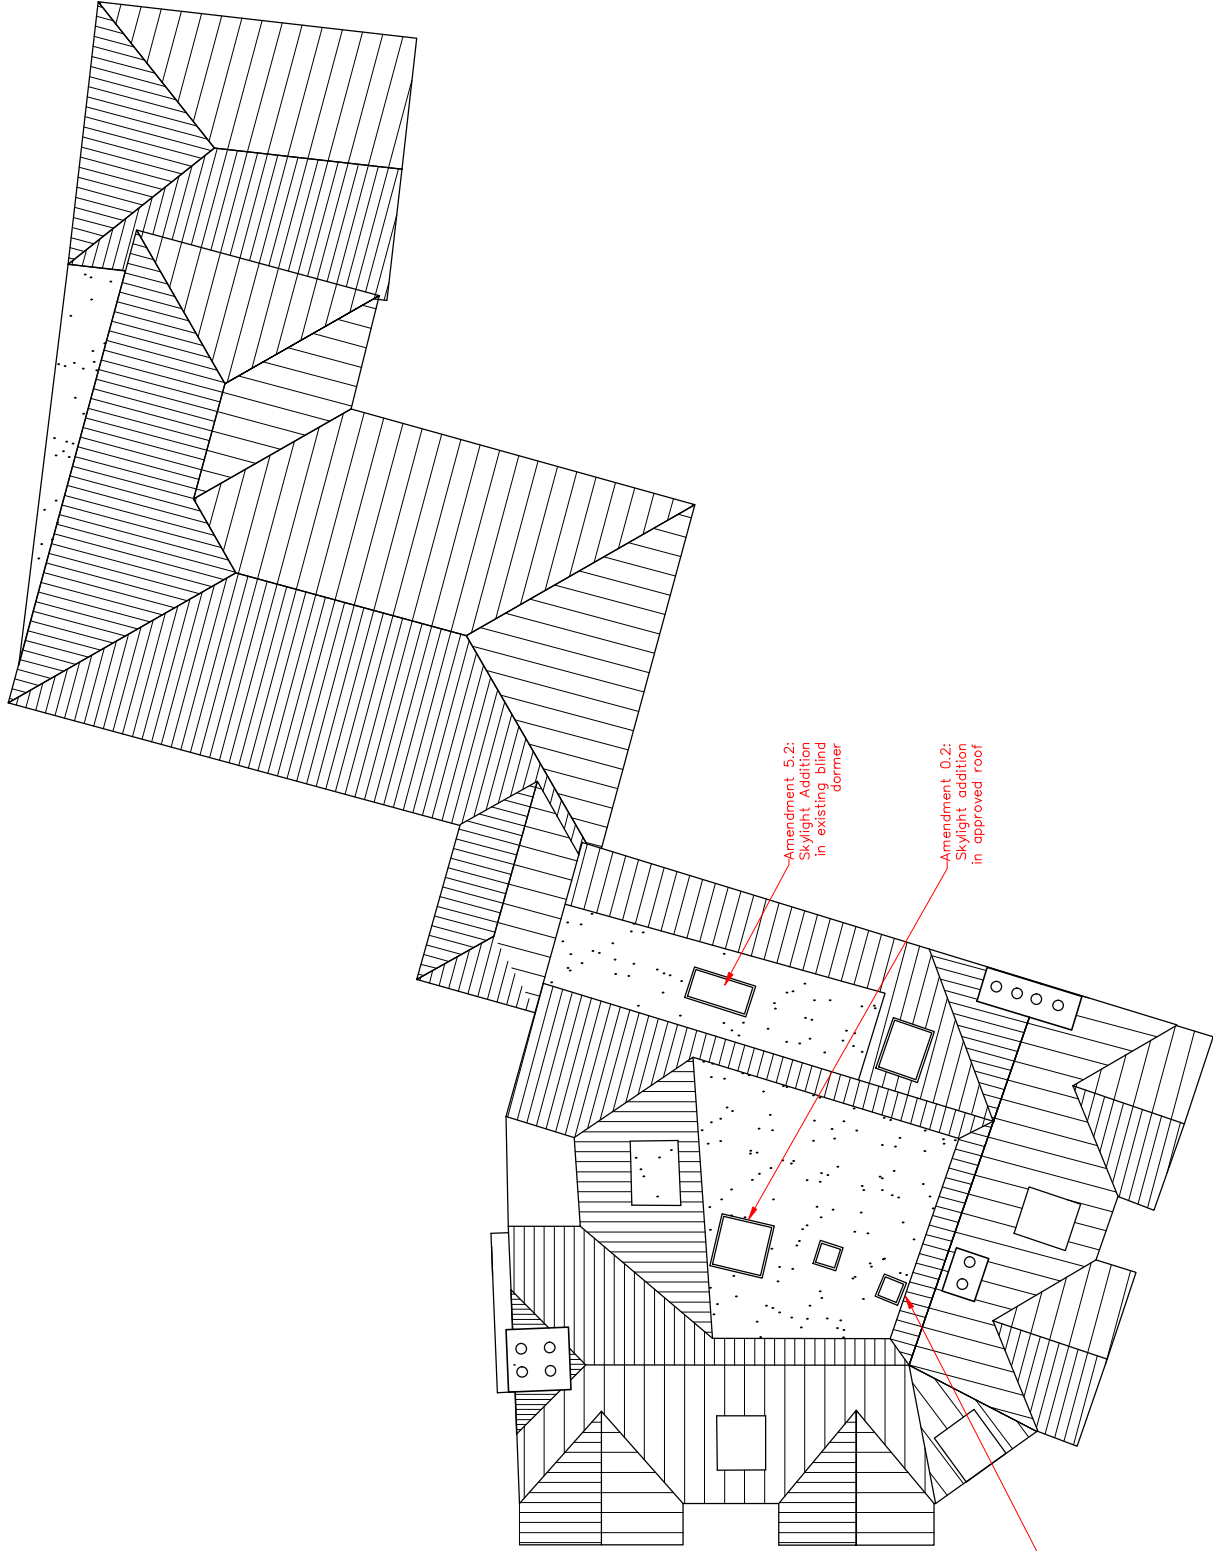

Roof Plan: As Built 2019

Revisions	a) Note/Date/Initial
b)	
c)	
d)	

Flats 1-5
White Hart Court
1 East Street
Havant
PO9 1AA

Scale A1=1:50, A3=1:100
Drawn SAR
Date 29/03/19

17094-462
0