


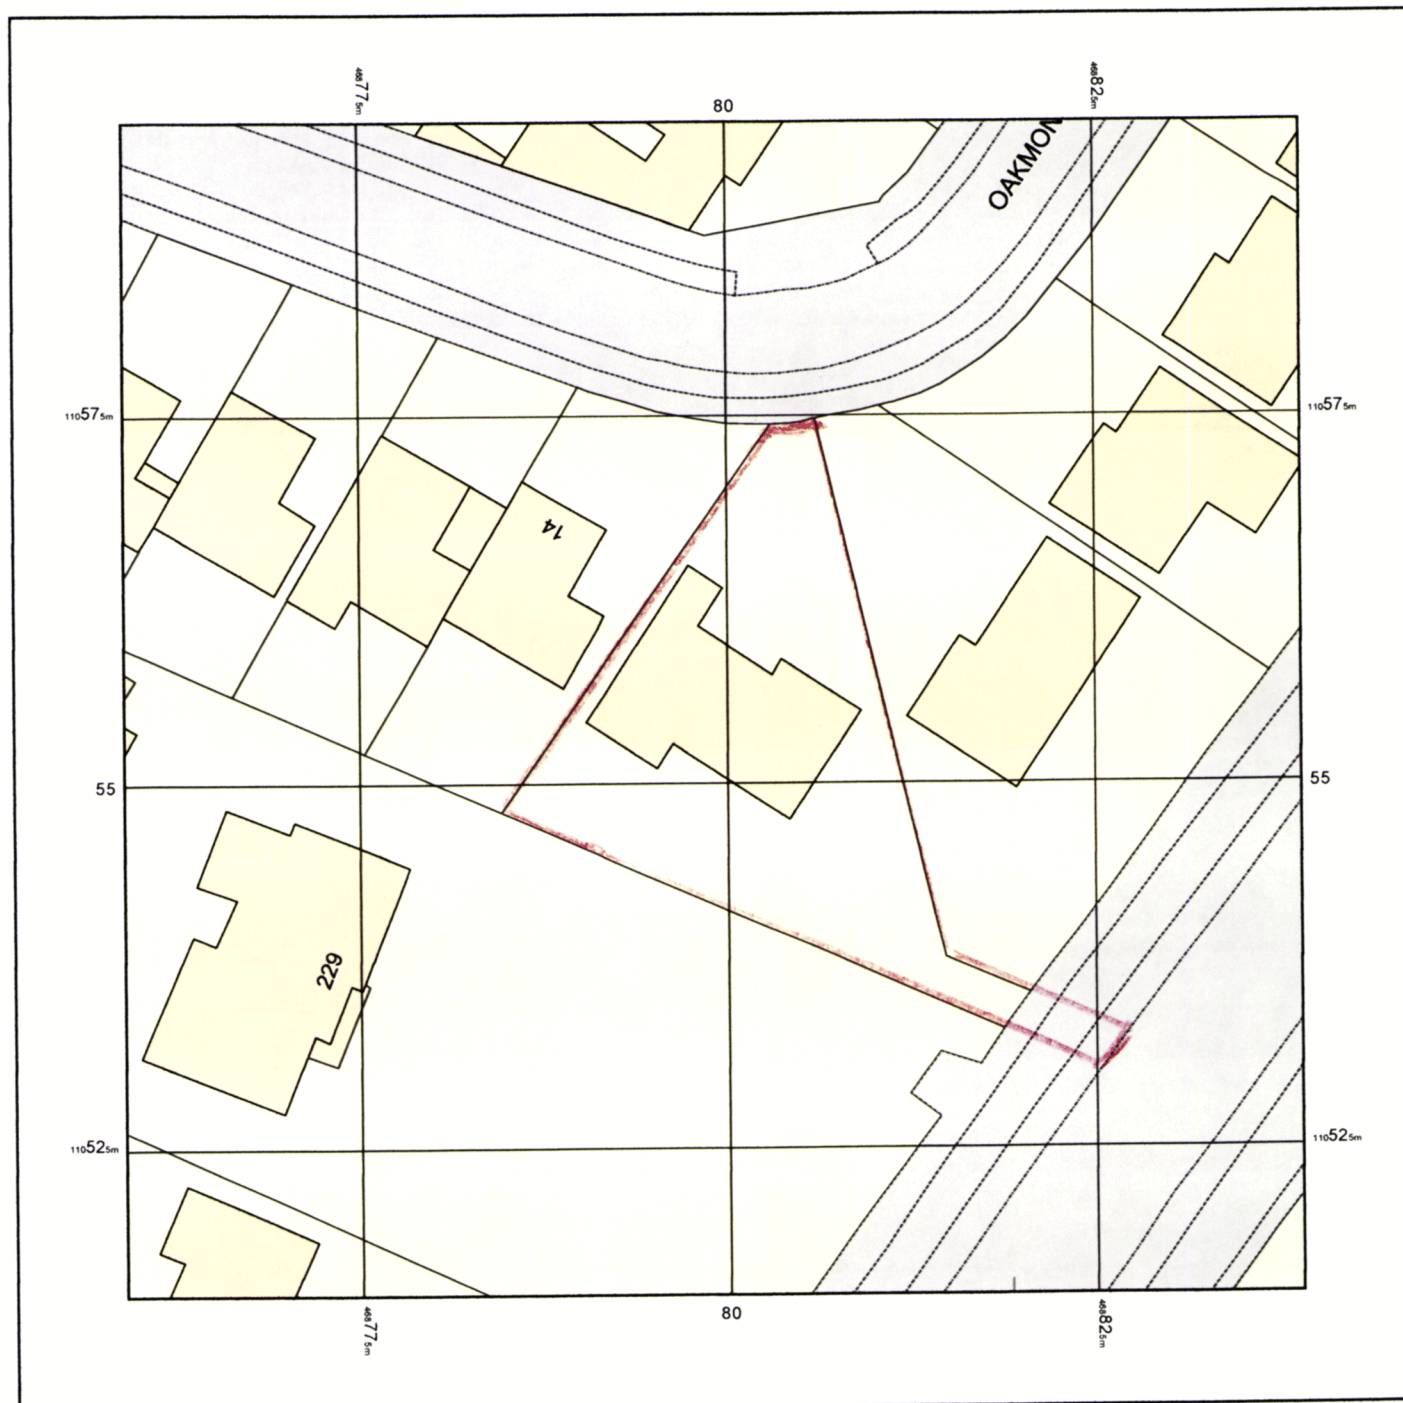

© Crown copyright and database rights 2018 Ordnance Survey 100048957. The representation of road, track or path is no evidence of a boundary or right of way. The representation of features as lines is no evidence of a property boundary.

Supplied by: www.ukmapcentre.com
Serial No: 142863
Centre Coordinates: 468799, 110555
Production Date: 14/07/2018 11:20:08

NKB.dropkerbplan

HAVANT BOROUGH
COUNCIL
17 JUL 2018
RECEIVED