


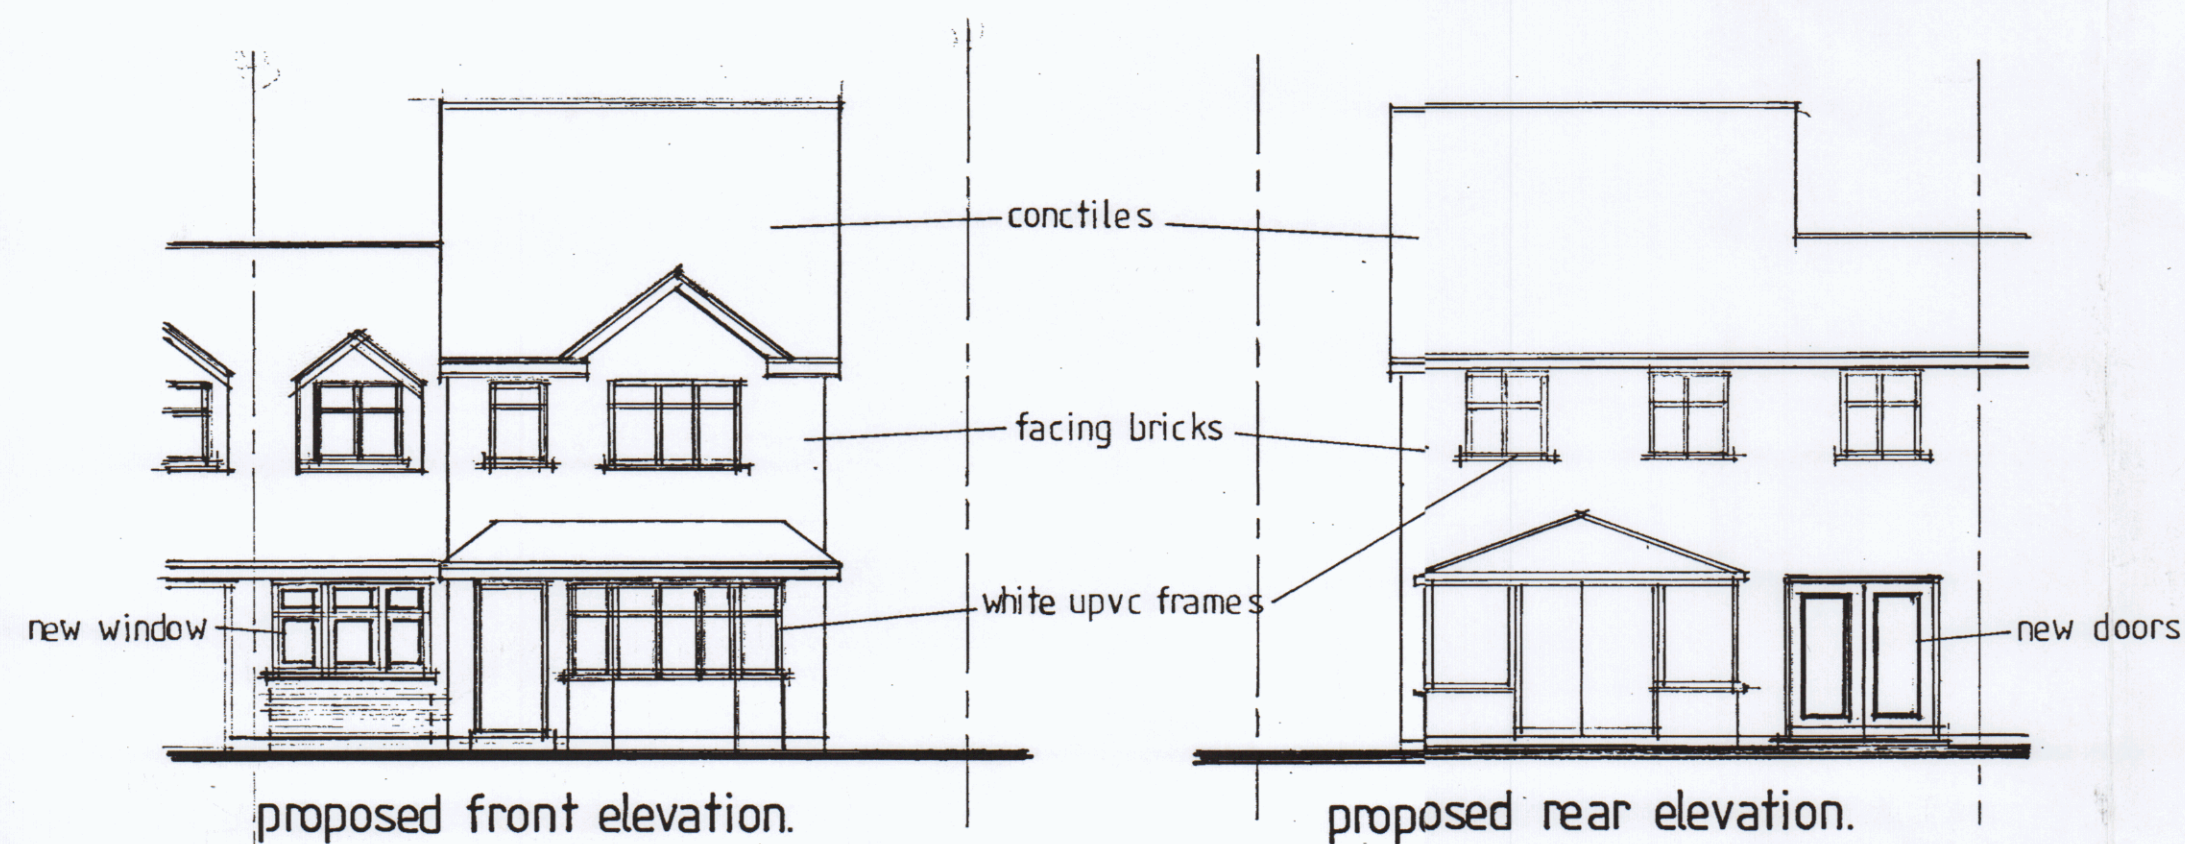

ANY DIMENSIONS ARE TO BE CHECKED ON SITE. THESE DETAILS ARE FOR LOCAL AUTHORITY PLANNING AND BUILDING REGULATION PURPOSES ONLY AND ARE NOT WORKING DRAWINGS. ANY DISCREPANCIES ARE TO BE MADE KNOWN TO THE ARCHITECT AS SOON AS POSSIBLE.



SEE STRUCTURAL CALCULATIONS FOR STEEL OR TIMBER SIZES. IT IS THE RESPONSIBILITY OF THE CONTRACTOR TO SITE MEASURE ALL STRUCTURAL MEMBERS BEFORE ORDERING.

THE PROPERTY OWNERS ARE TO ENSURE THAT ALL/ANY REQUIREMENTS OF THE PARTY WALL ACT ARE COMPLIED WITH AT LEAST TWO MONTHS PRIOR TO COMMENCEMENT OF WORKS. ADVICE CAN BE OBTAINED FROM THE ARCHITECT.

NO NEW WORKS ARE TO PROTRUDE INTO NEIGHBOURING PROPERTIES.

COMMENCE OF ANY WORKS PRIOR TO GAINING THE NECESSARY LOCAL AUTHORITY PLANNING OR BUILDING REGULATION APPROVAL IS ENTIRELY AT THE CLIENTS RISK.

ANY CHANGES TO THE PROPOSED SCHEME ARE TO BE APPROVED BY THE ARCHITECT AND LOCAL PLANNING AUTHORITY PRIOR TO BEING APPLIED.

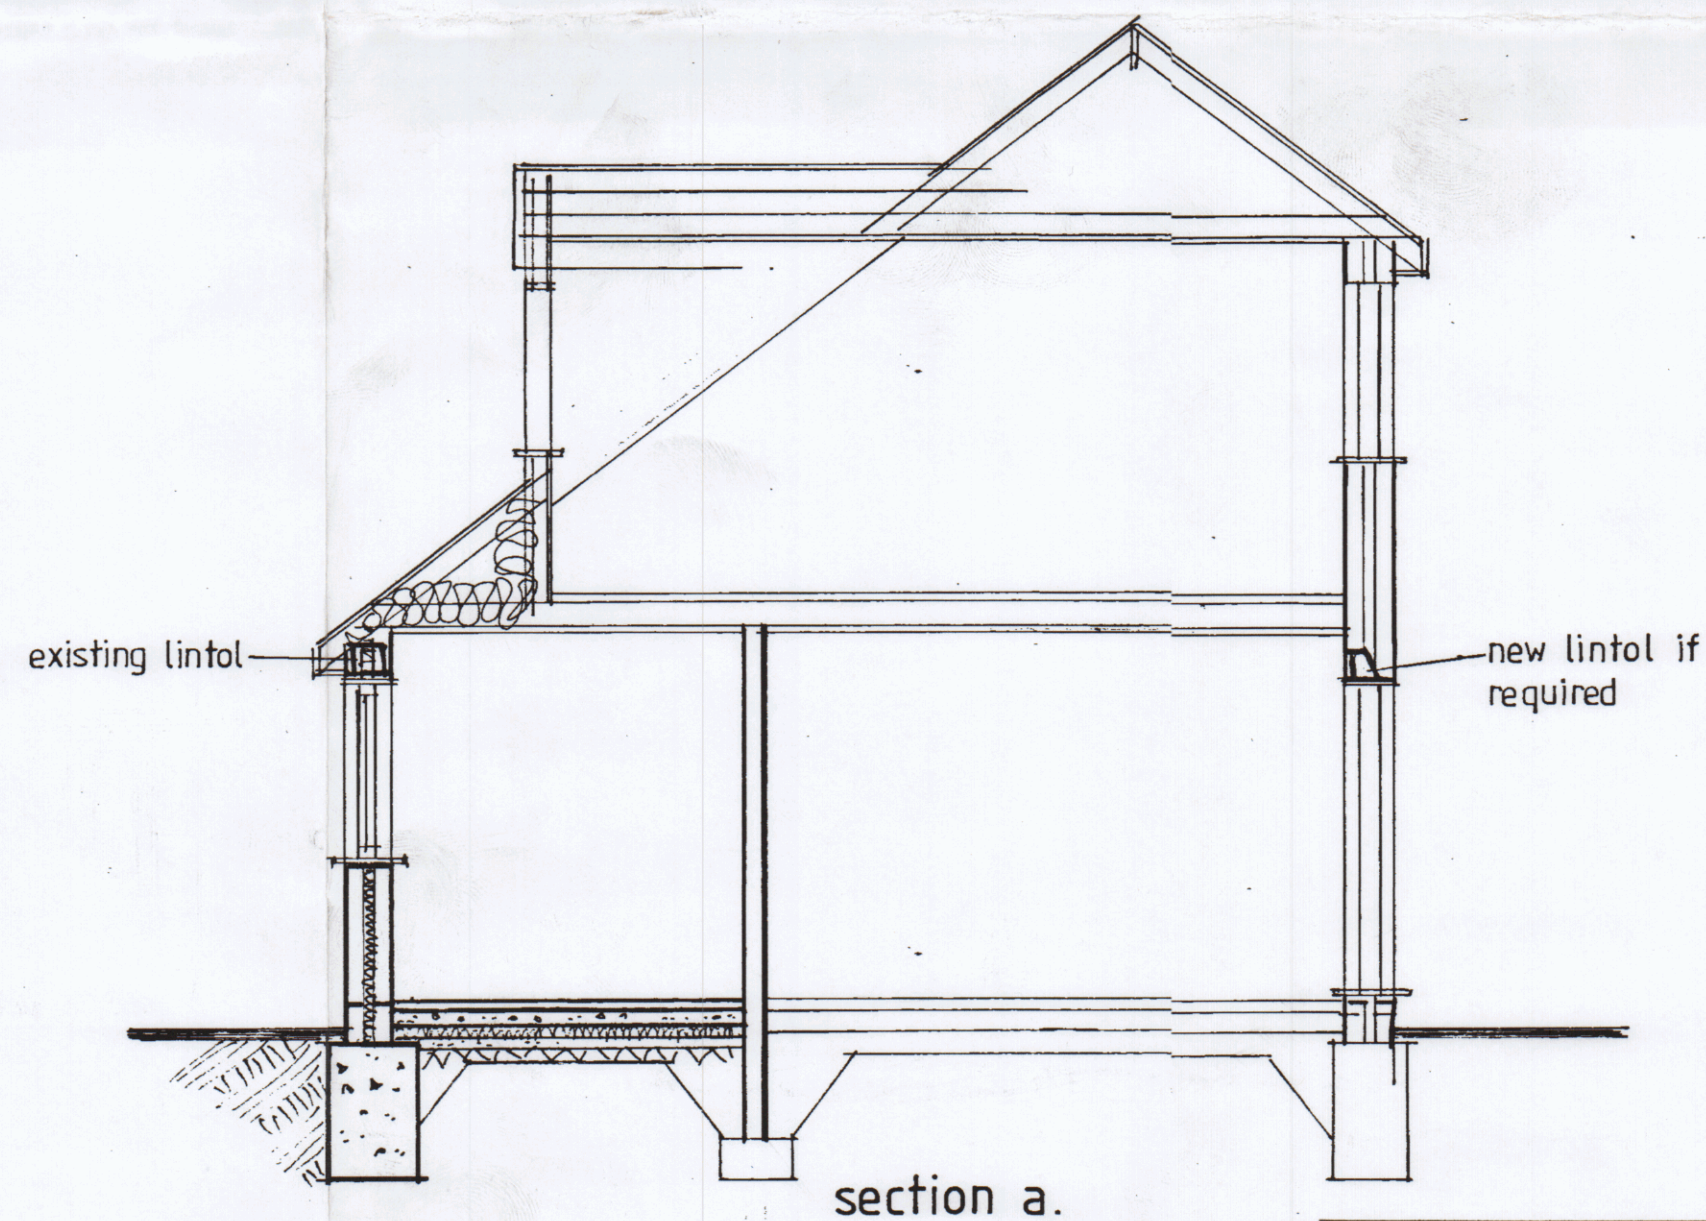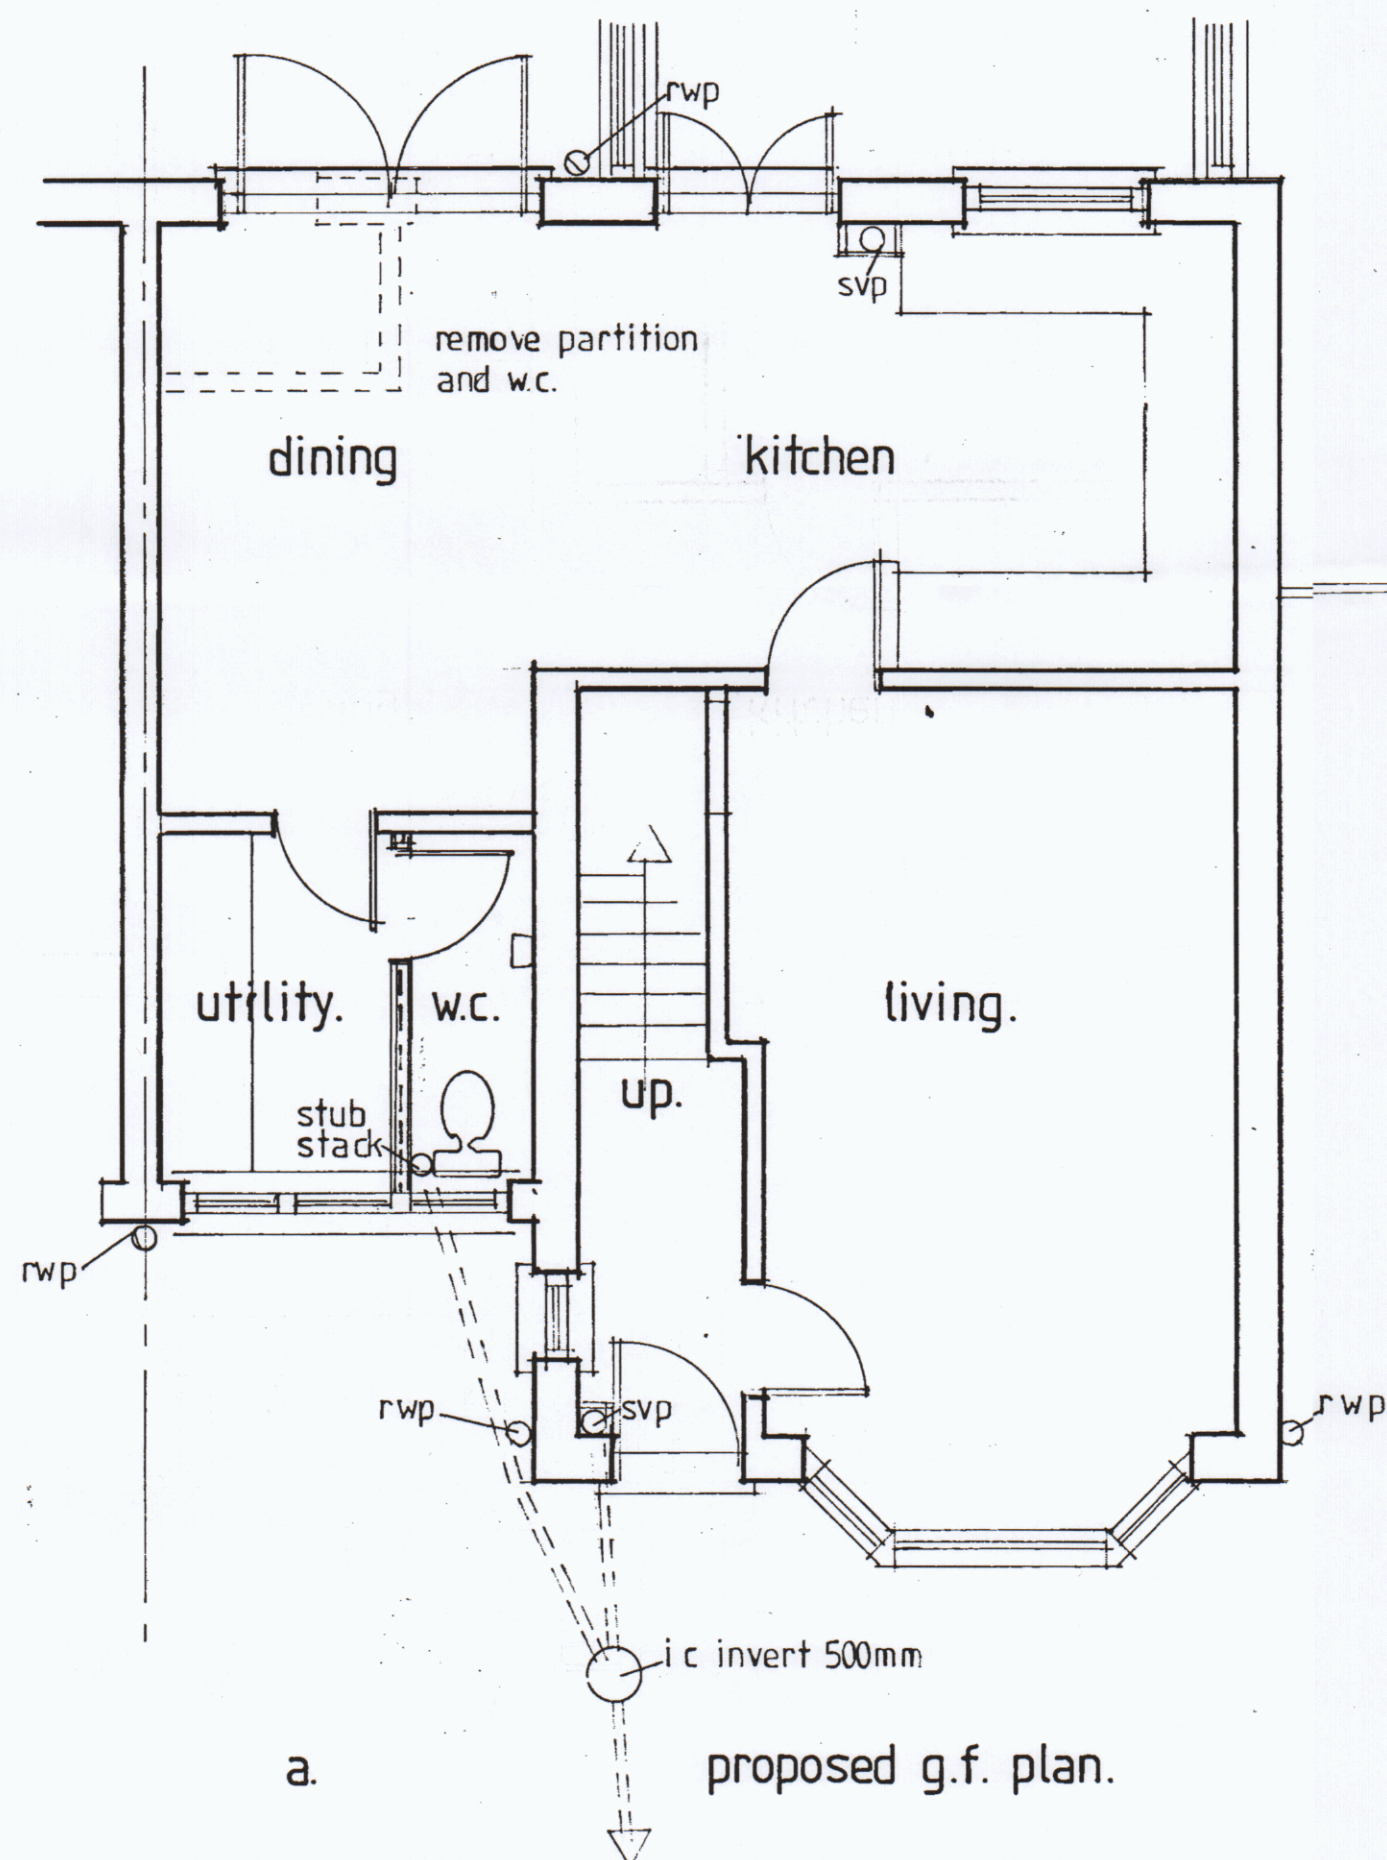

BRIAN J HINDLE
42 NOBES AVENUE
BRIDGEMARY
GOSPORT
HAMPSHIRE
PO13 0HT
07787711781
bee1969@hotmail.co.uk

Proposed internal alterations including replacing garage door with window to form new utility area. Replace rear door and window with patio doors.

Proposed works at:
7 Wisteria Gardens
Denville's
Havant
Hampshire
PO9 2 FJ

HAVANT BOROUGH COUNCIL
15 AUG 2018
RECEIVED

1:100 1:50

BH MAY 2018

2018.11.1