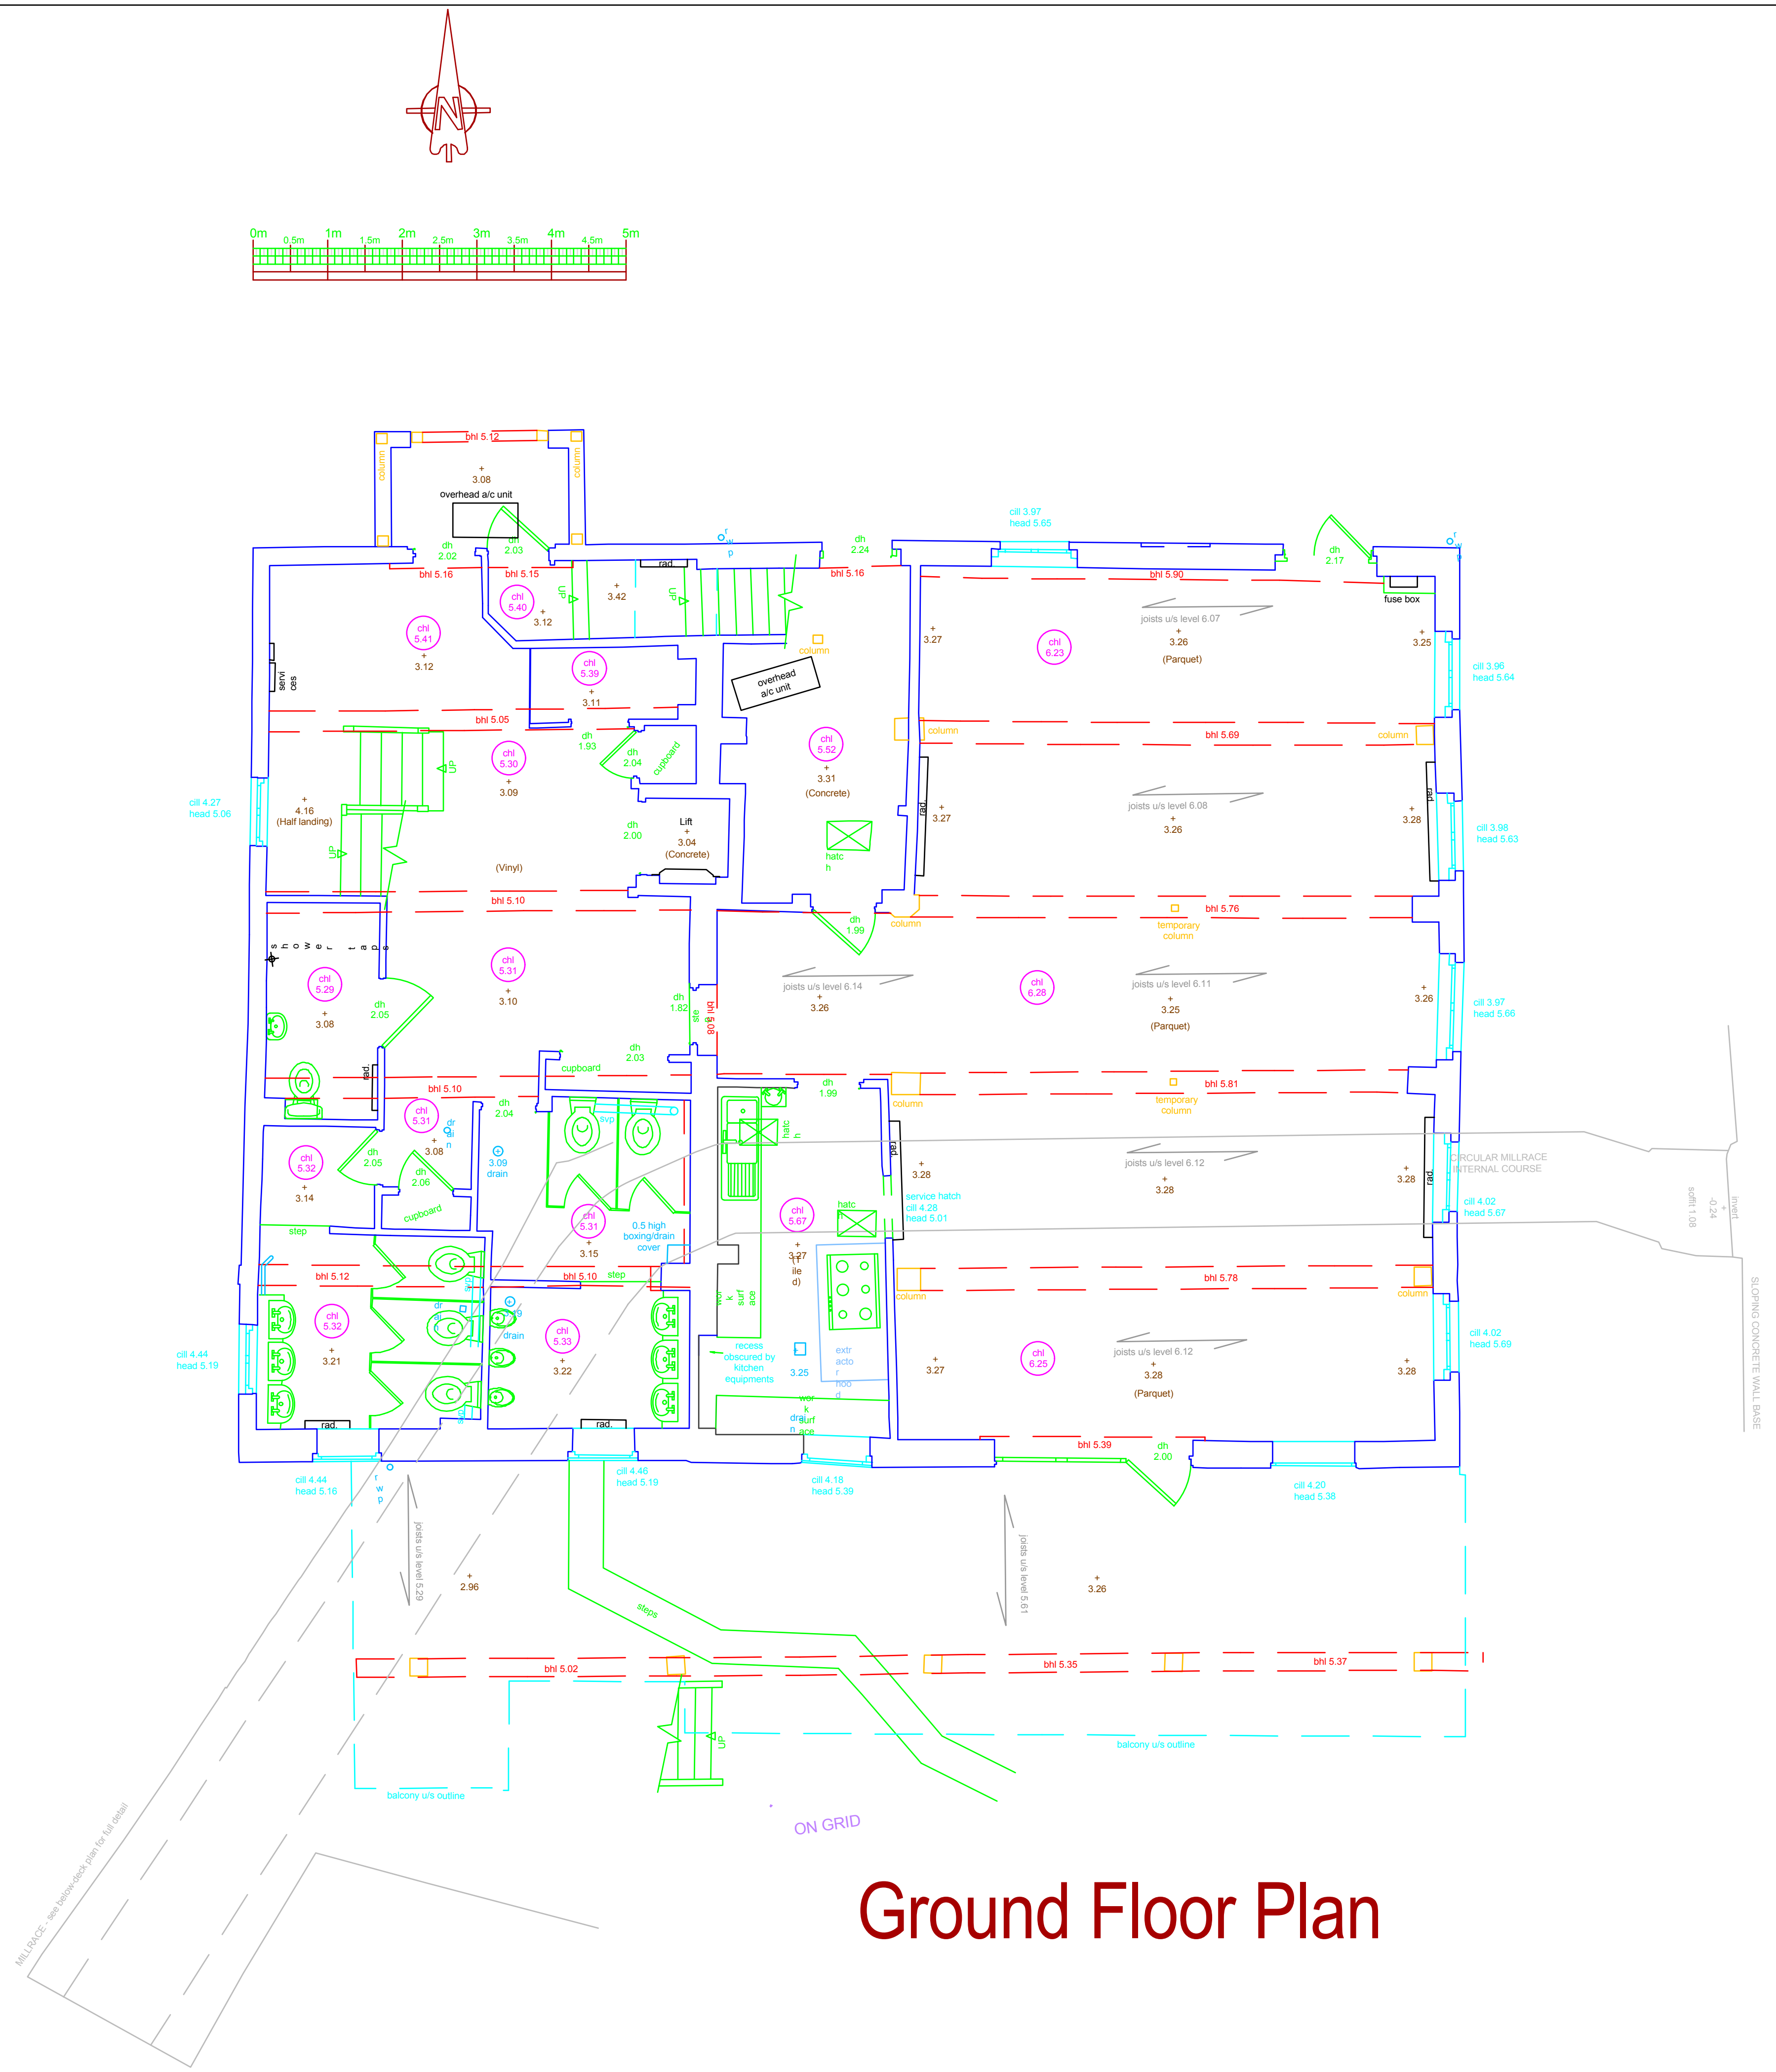

Ground Floor Plan

LISTED BUILDING CONSENT

EMSWORTH SLIPPER
SAILING CLUB
EMSWORTH, HAMPSHIRE

GROUND FLOOR PLAN-EXISTING	Title
LBA1 - Sheet 1 of 1	Drawing No.
FEB 2019	Date
1:100 (A3) PDF	Scale
Derrick Johnson	Prepared By