


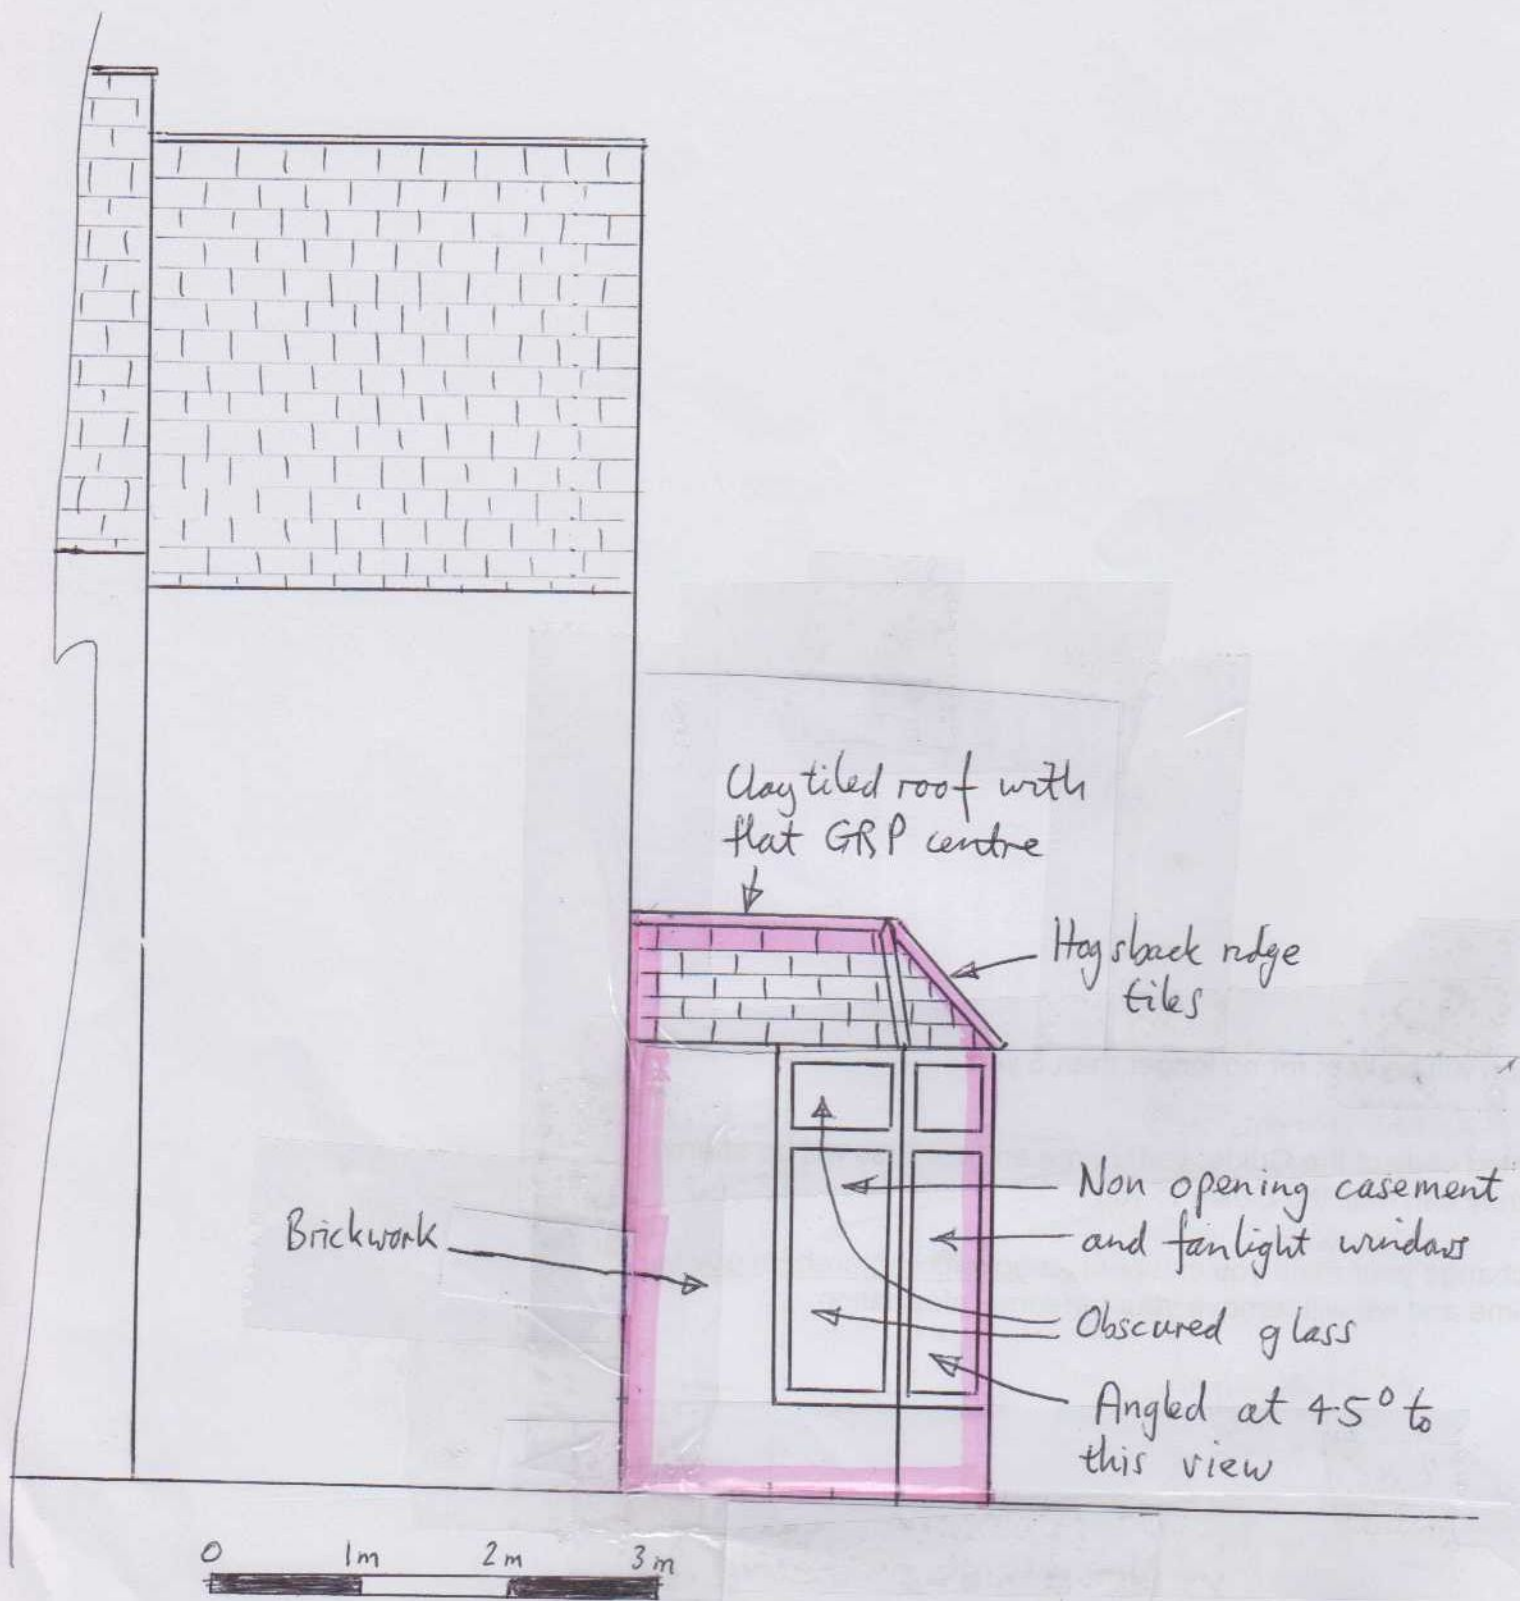

24 Grove Road, proposed rear extension

Drawing 9C

8TH MAY 2018

Proposed West Elevation

Scale 1 in 50 at A4 size