



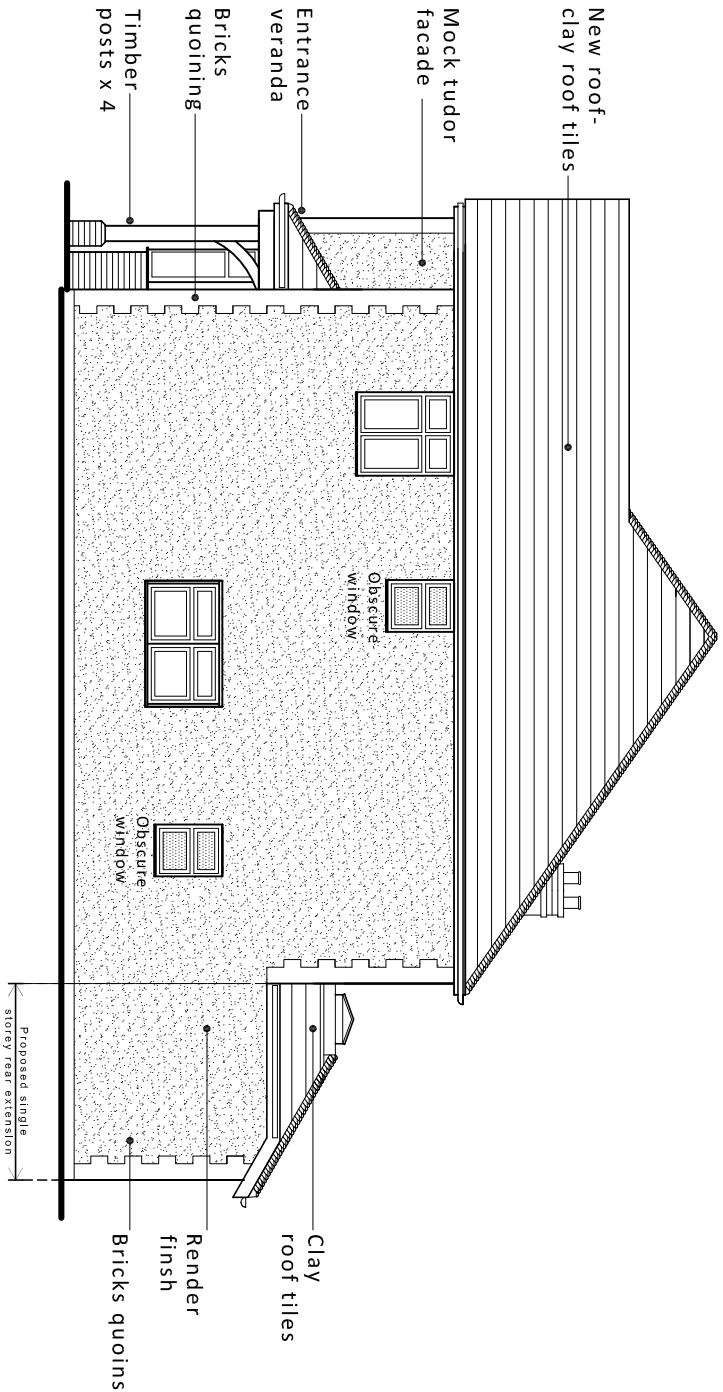


North (side) elevation

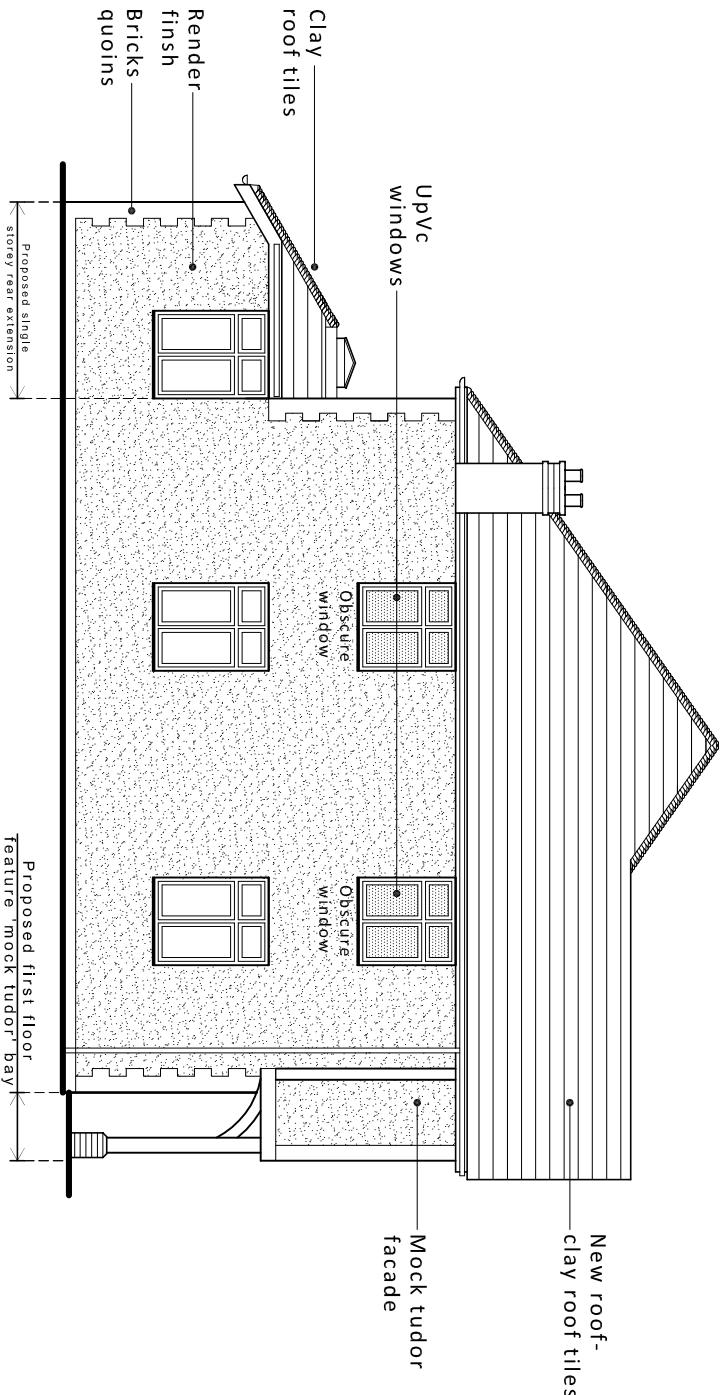


South (side) elevation


Proposed elevations scale 1:100

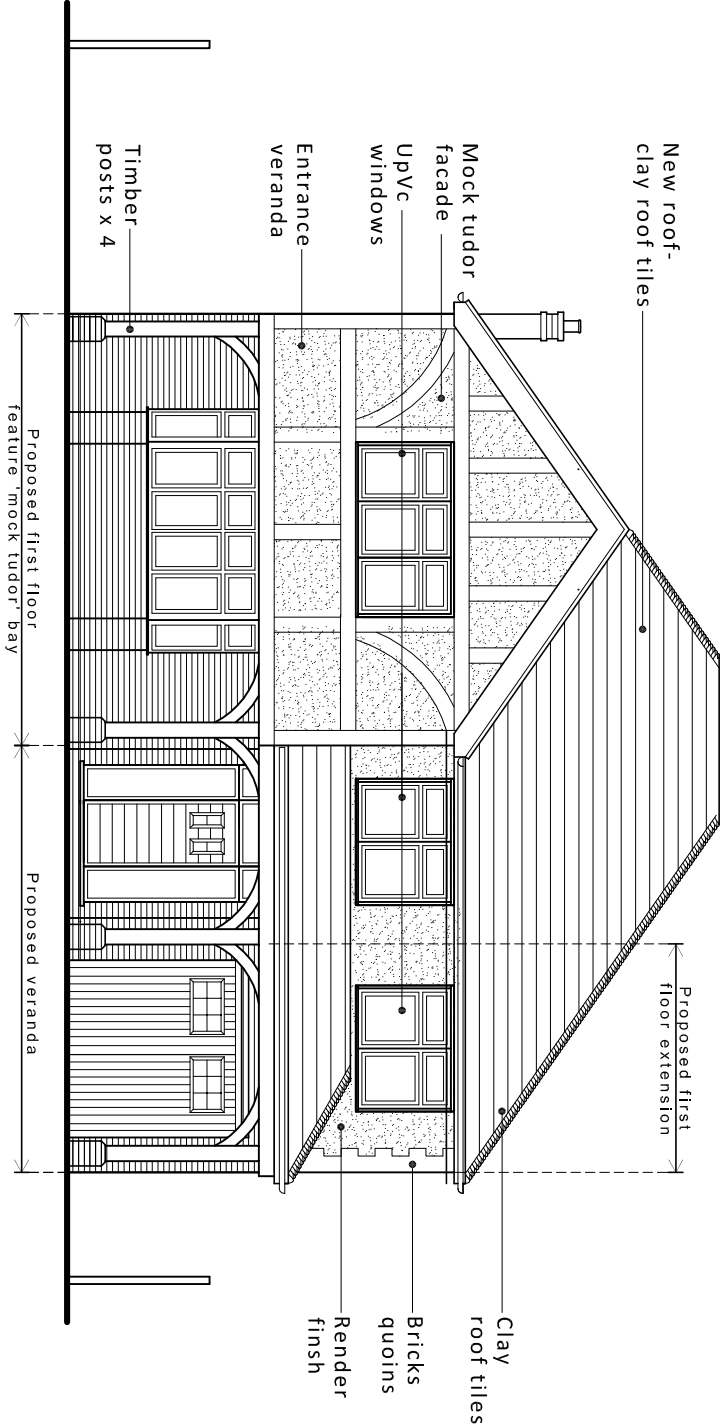

East (front) elevation

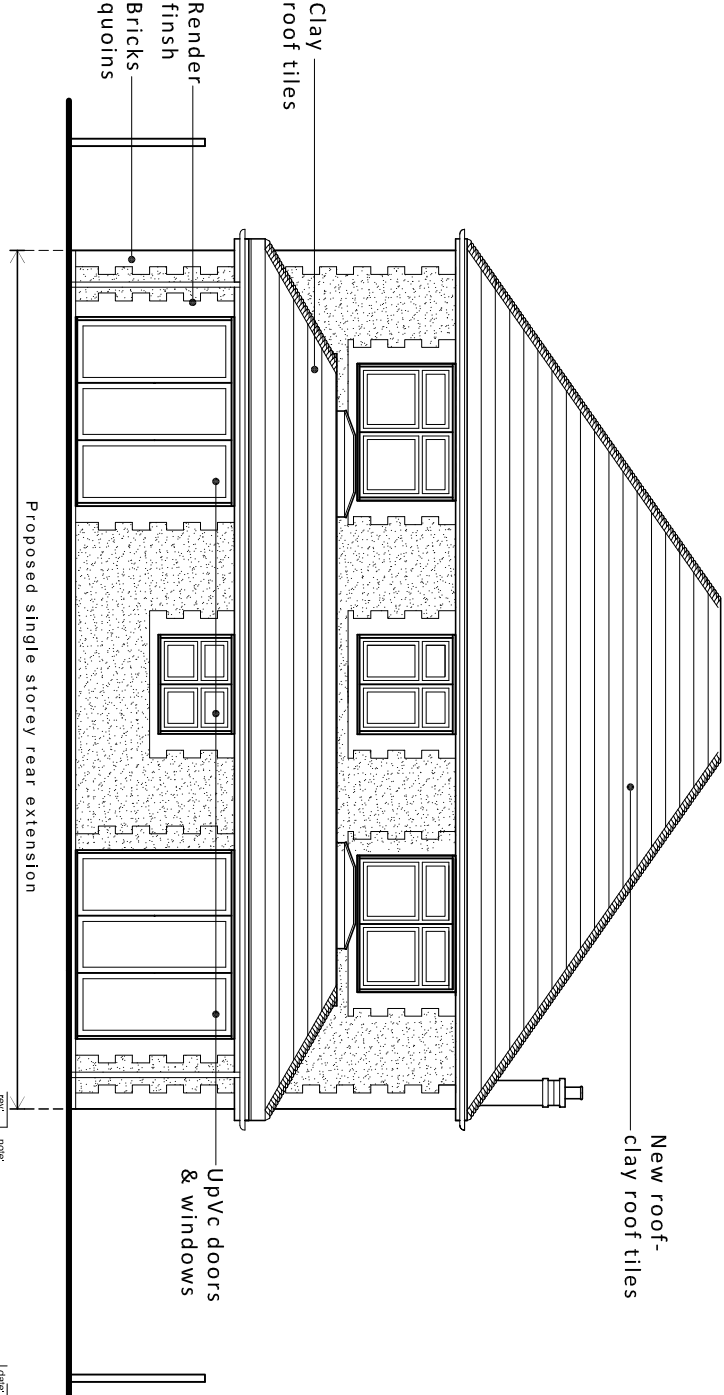

West (rear) elevation

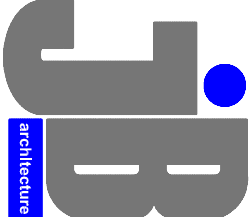

JIMMY BESSANT ARCHITECTURE
TEL: 01243 373620 M: 07769904282
E: jimmy@jb-architecture.co.uk
Web: www.jb-architecture.co.uk

Date	Drawn	Scale	Checked
SEPT 2016	JB	1:100 @ A3	-
Job Number	Drawing Number	Revision	
PL20917	45	A	

For
MR & MRS BALDWIN
Project
**PROPOSED EXTENSIONS & ALTERATIONS
AT 26 CLOVELLY ROAD
EMSWORTH,
PO10 7HL**
Title
PROPOSED ELEVATIONS

NO.	DATE	DESCRIPTION
1	12.10.16	Issue for client