



HAVANT BOROUGH COUNCIL
11 MAR 2019
RECEIVED

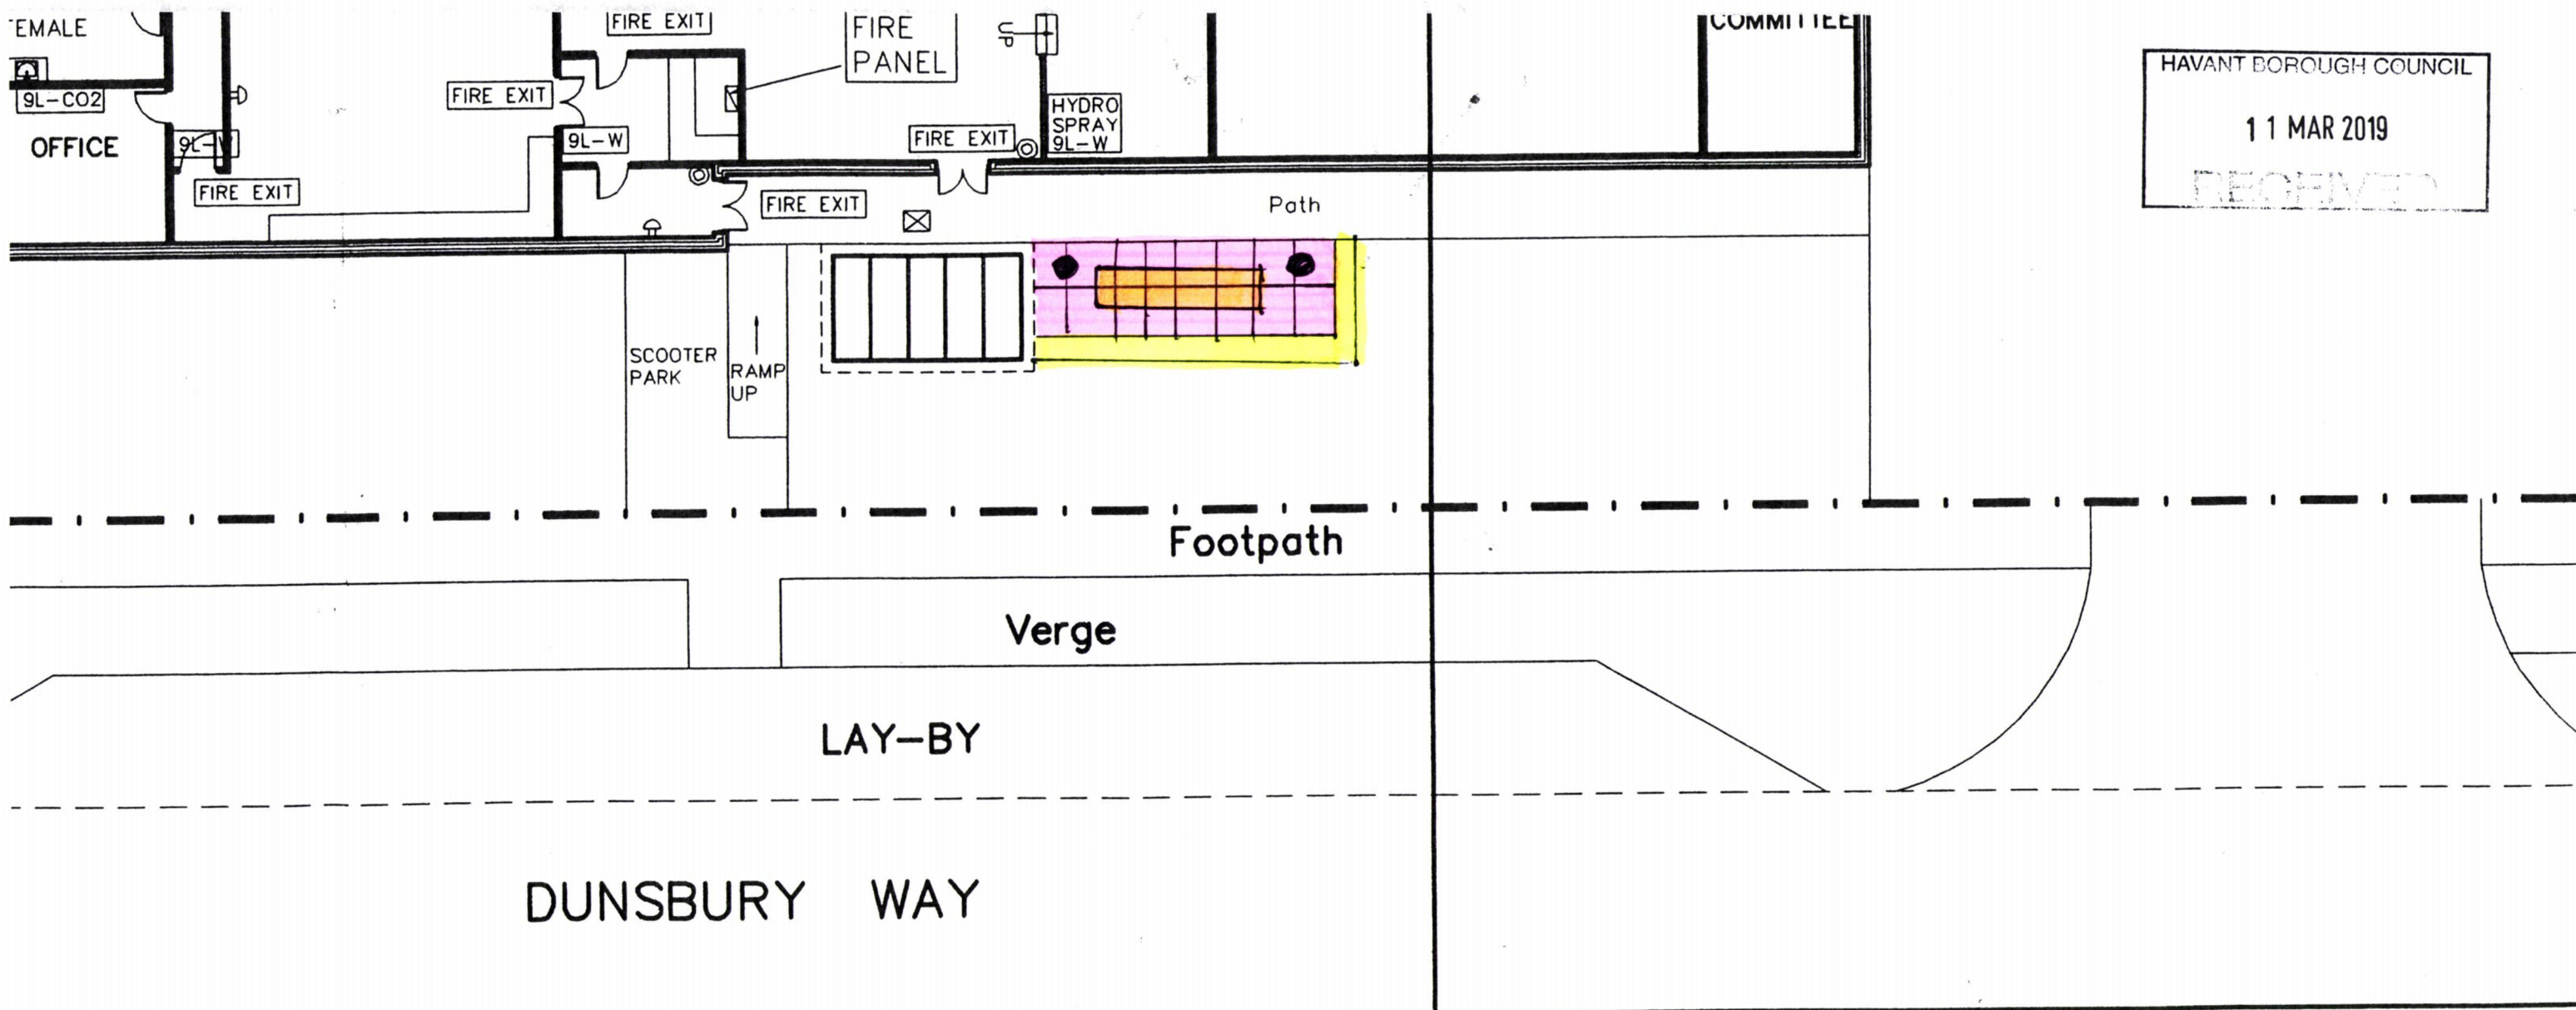

 = PAVING SLABS

 = BENCH

 = Flower Bed.

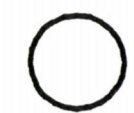 Base is 10" inches in depth
Base - PAVING SLABS - 16 x 584 mm
Base - is 1219 mm width
4775 mm length

Bench is 965.2 mm High
660 width
1828.8 Long

Flower Bed is 5059.68 mm Long
304 mm width