


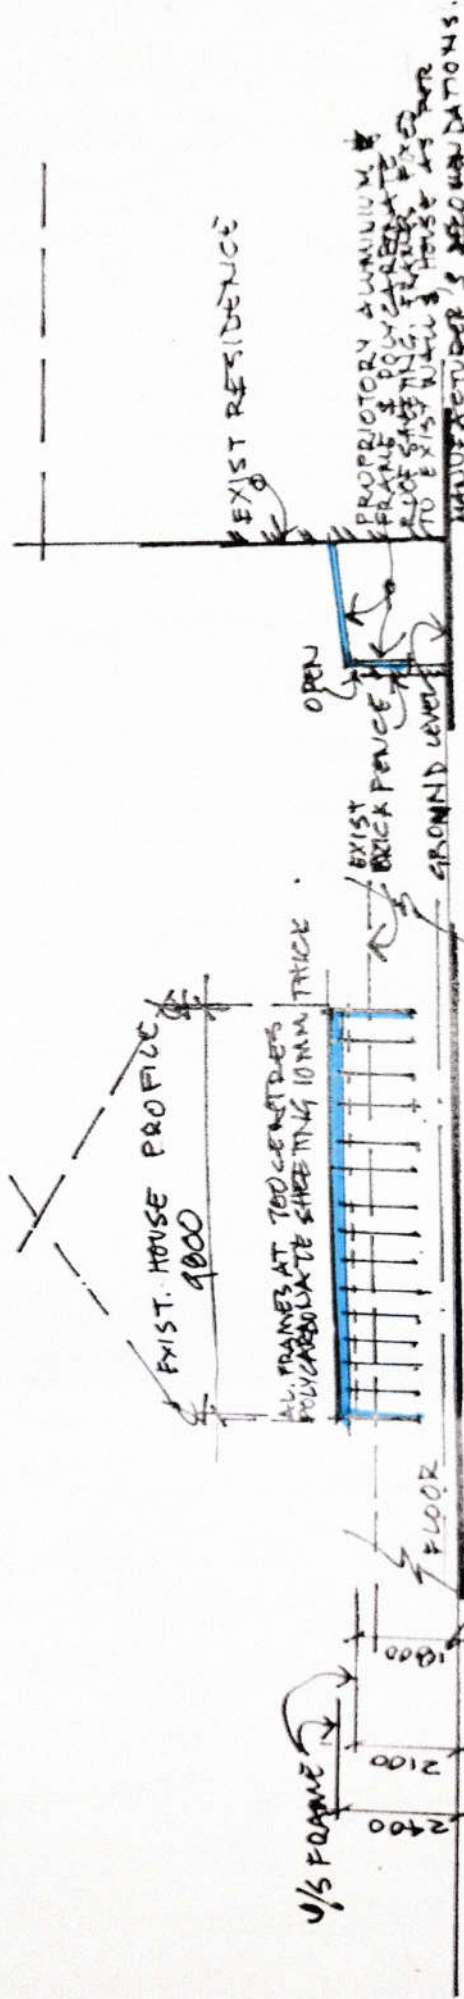

NORTHERN ELEVATION

SECTION A-A.
 WESTERN ELEVATION SIMILAR
 EASTERN ELEVATION REVERSE.

15.800 APPROX.

BOUNDARY BRICK

EXISTING RESIDENCE