
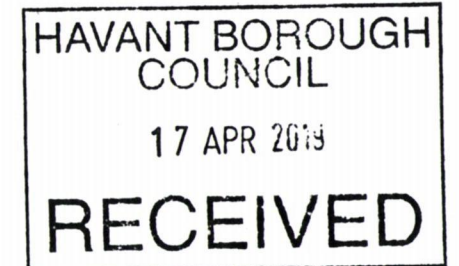


**PROPOSED TWO STOREY REAR ADDITION
43, ST MARYS ROAD, HAYLING ISLAND, HANTS
FOR MR & MRS J. DAVENPORT**

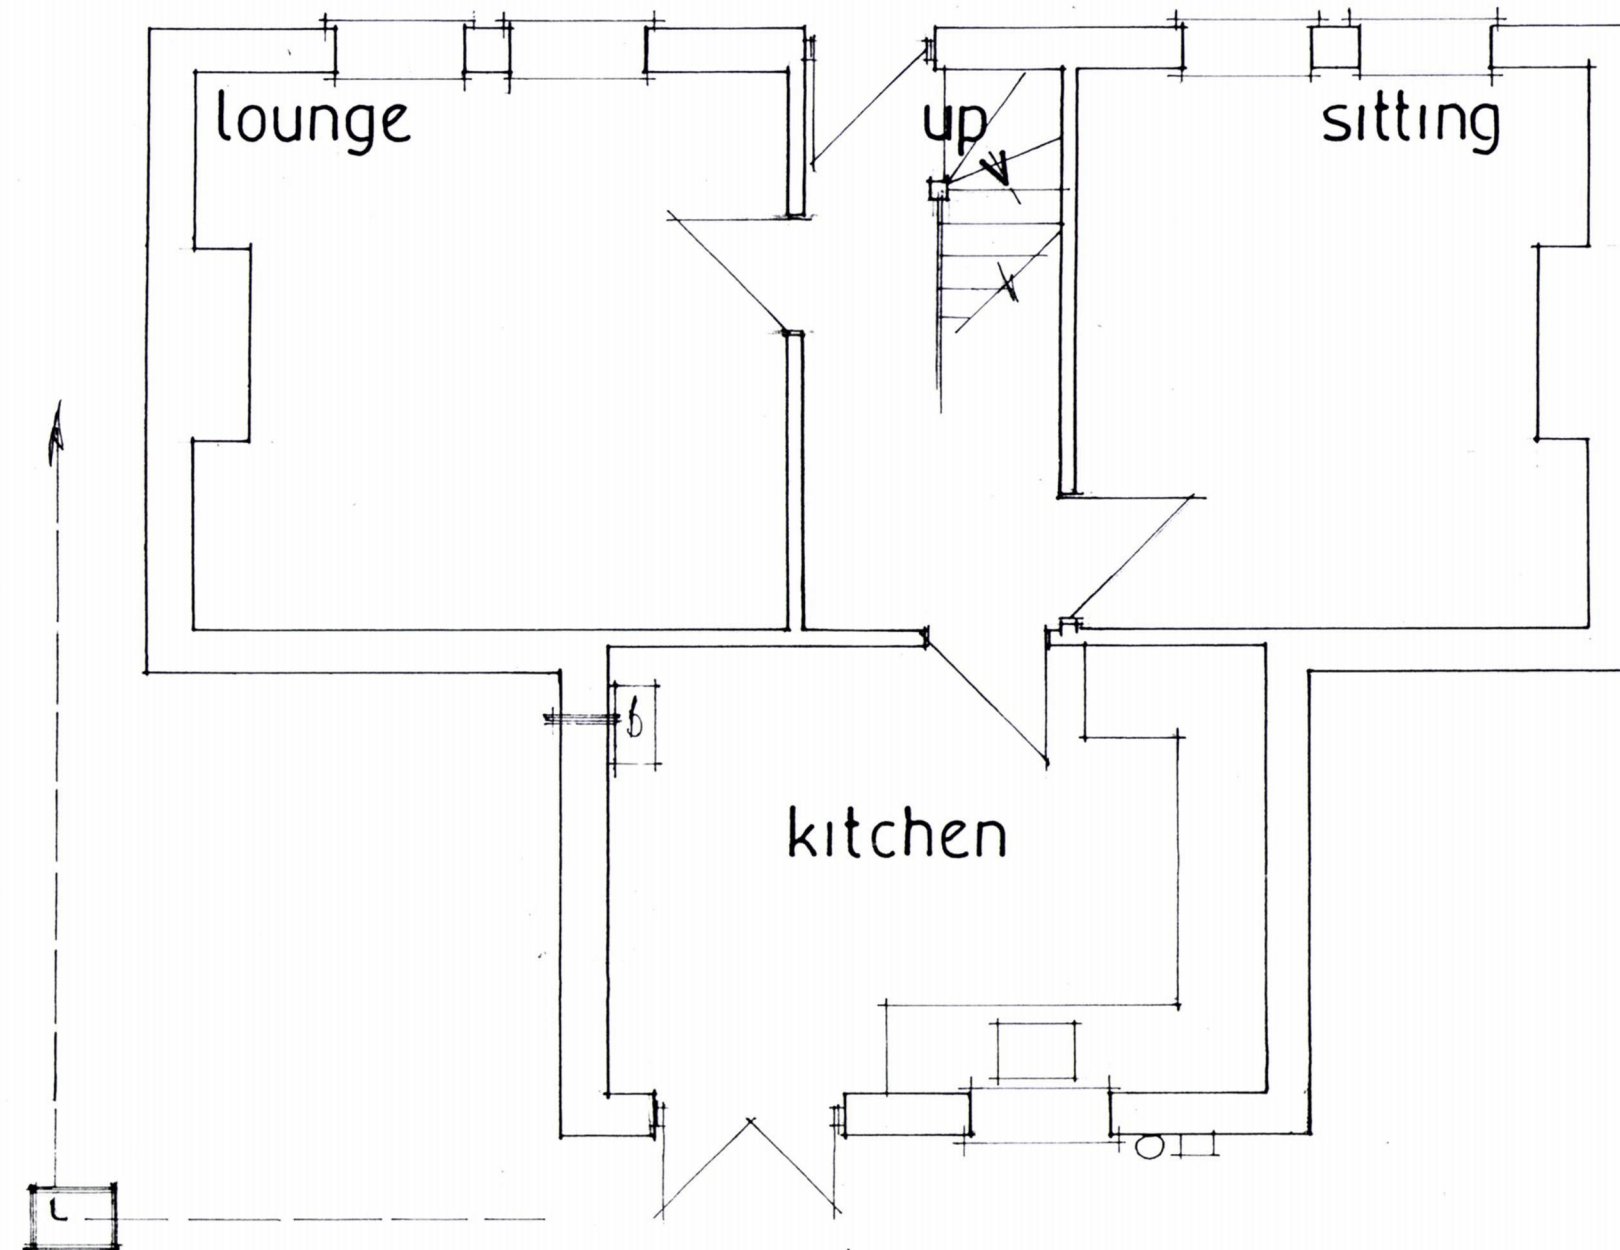

date april 19
scale 1:50

EXISTING GROUND FLOOR

PETER J. WALKER
ISLAND DESIGN
182 SEAFRONT, HAYLING ISLAND, HANTS
PO11 9AN
TEL: 02392467571