
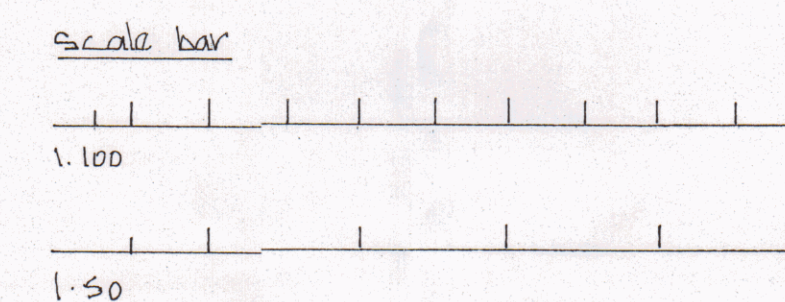
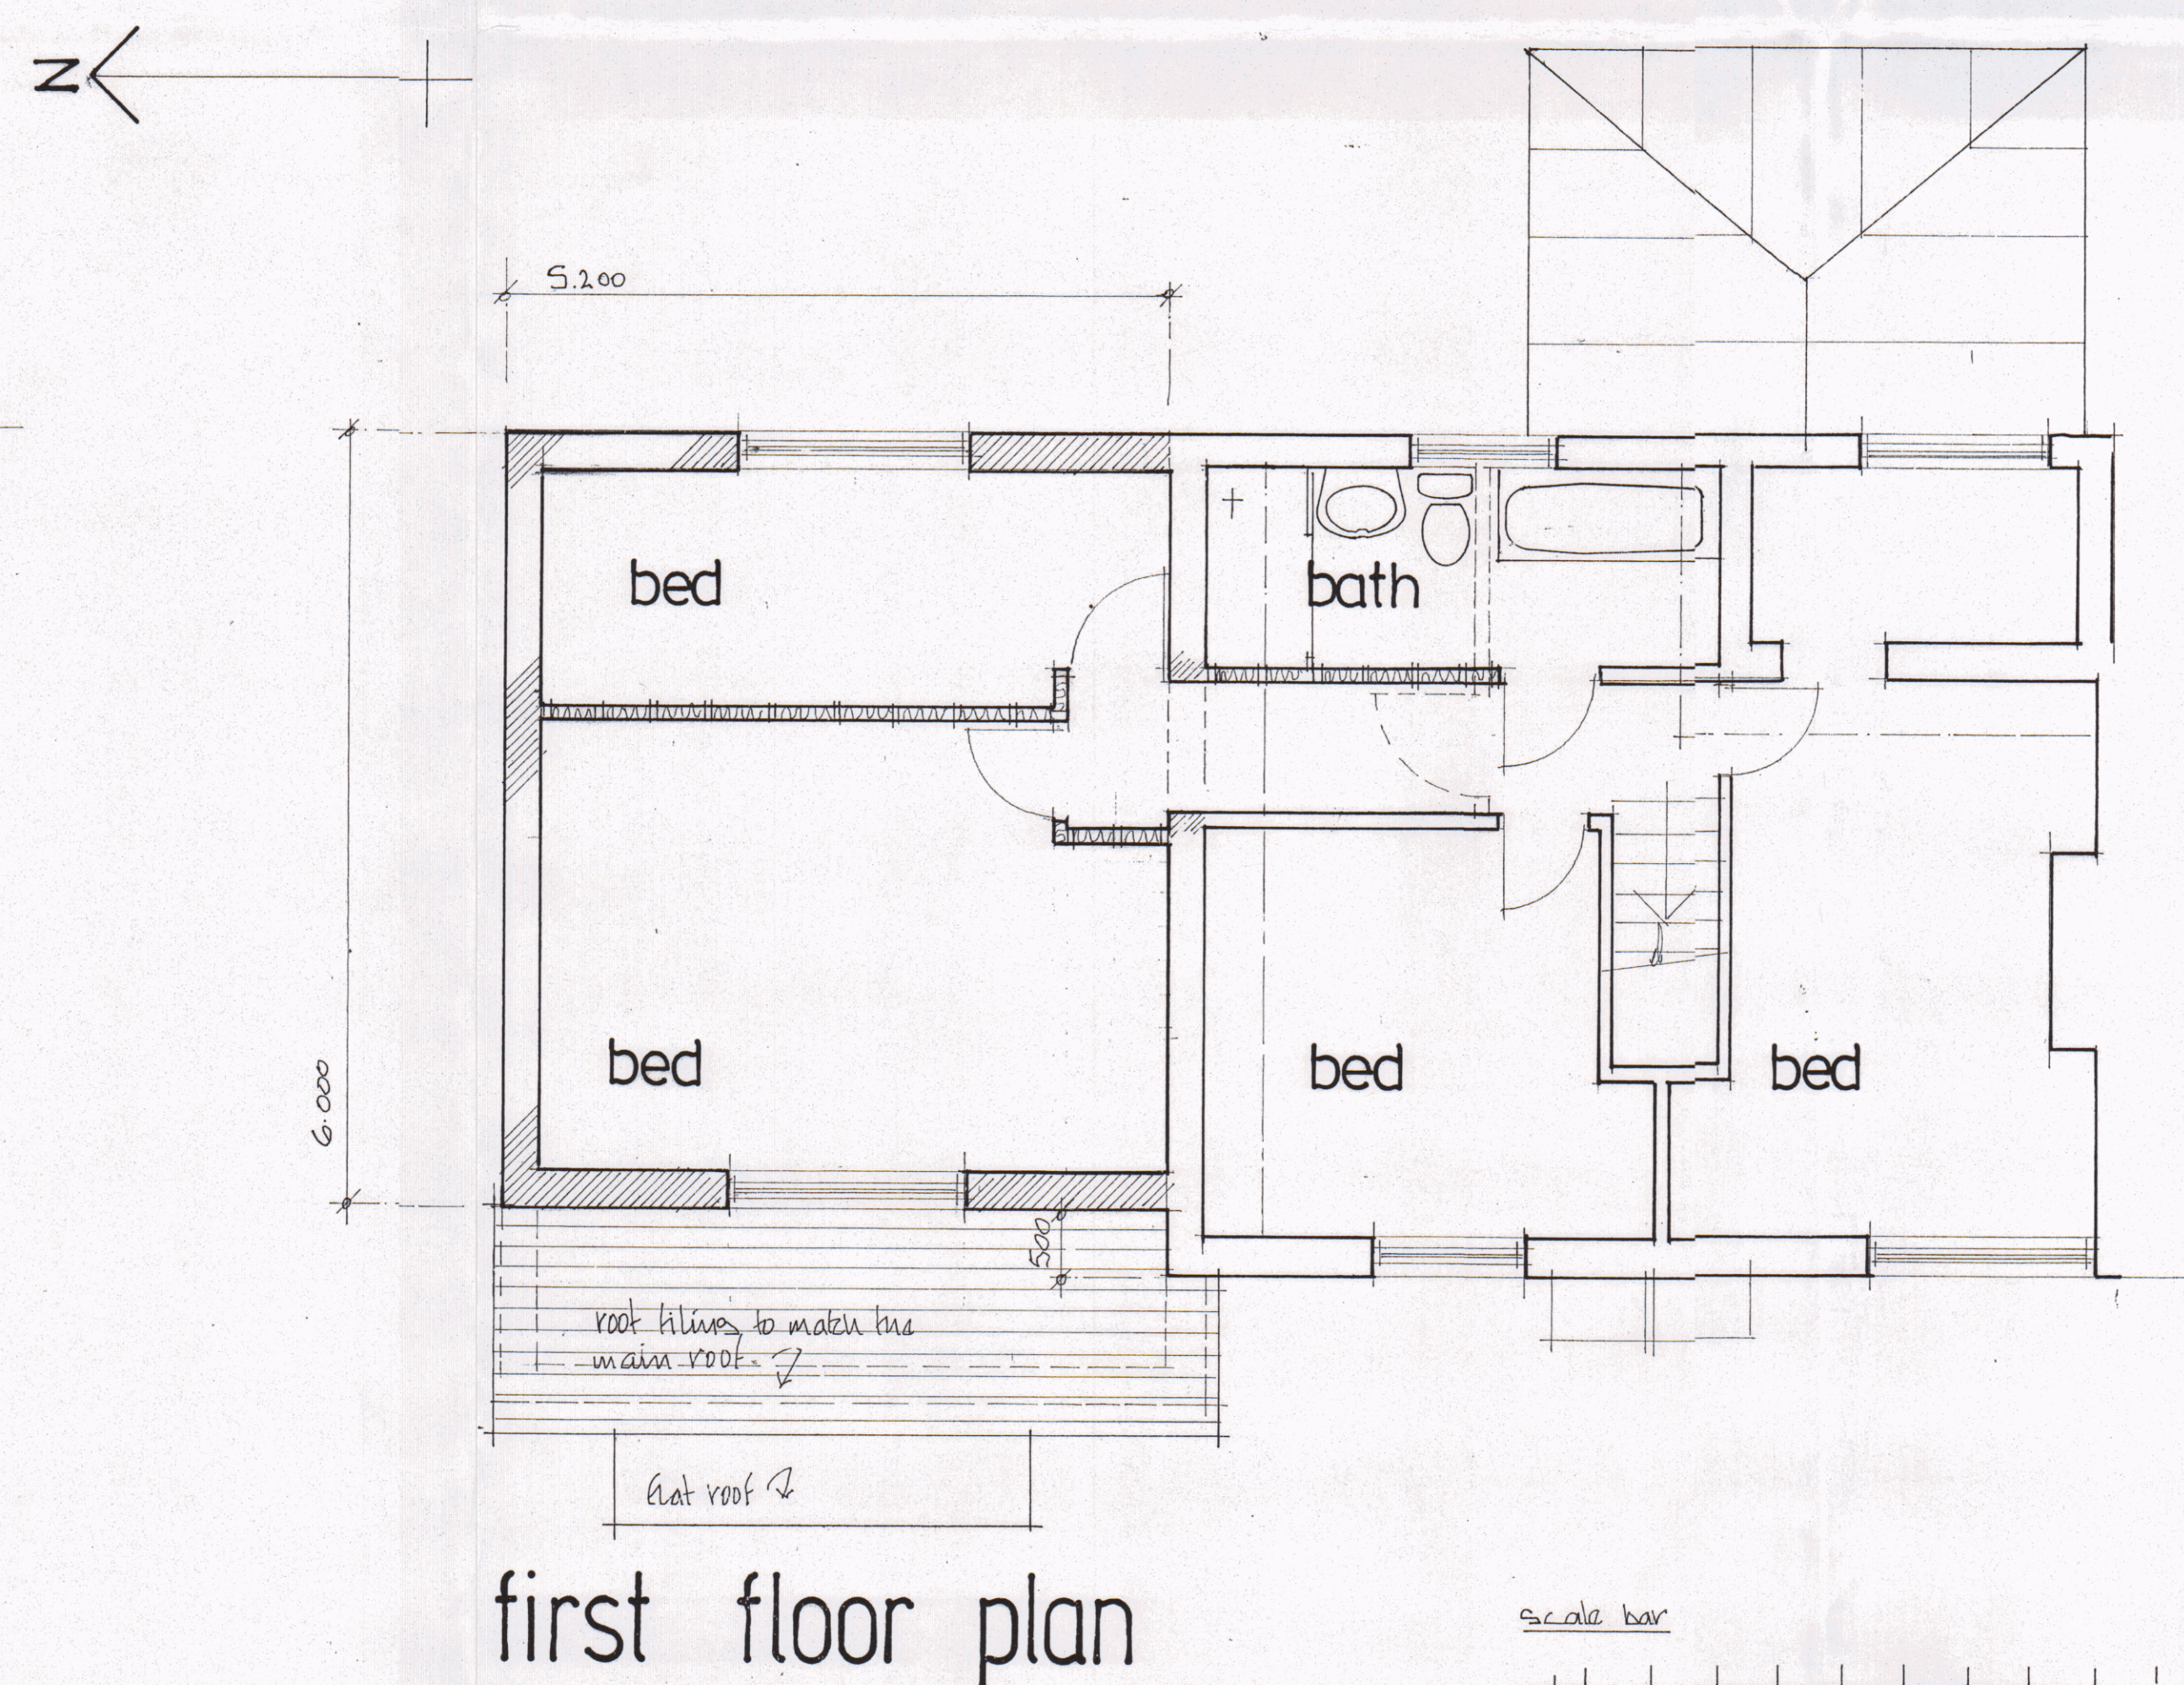
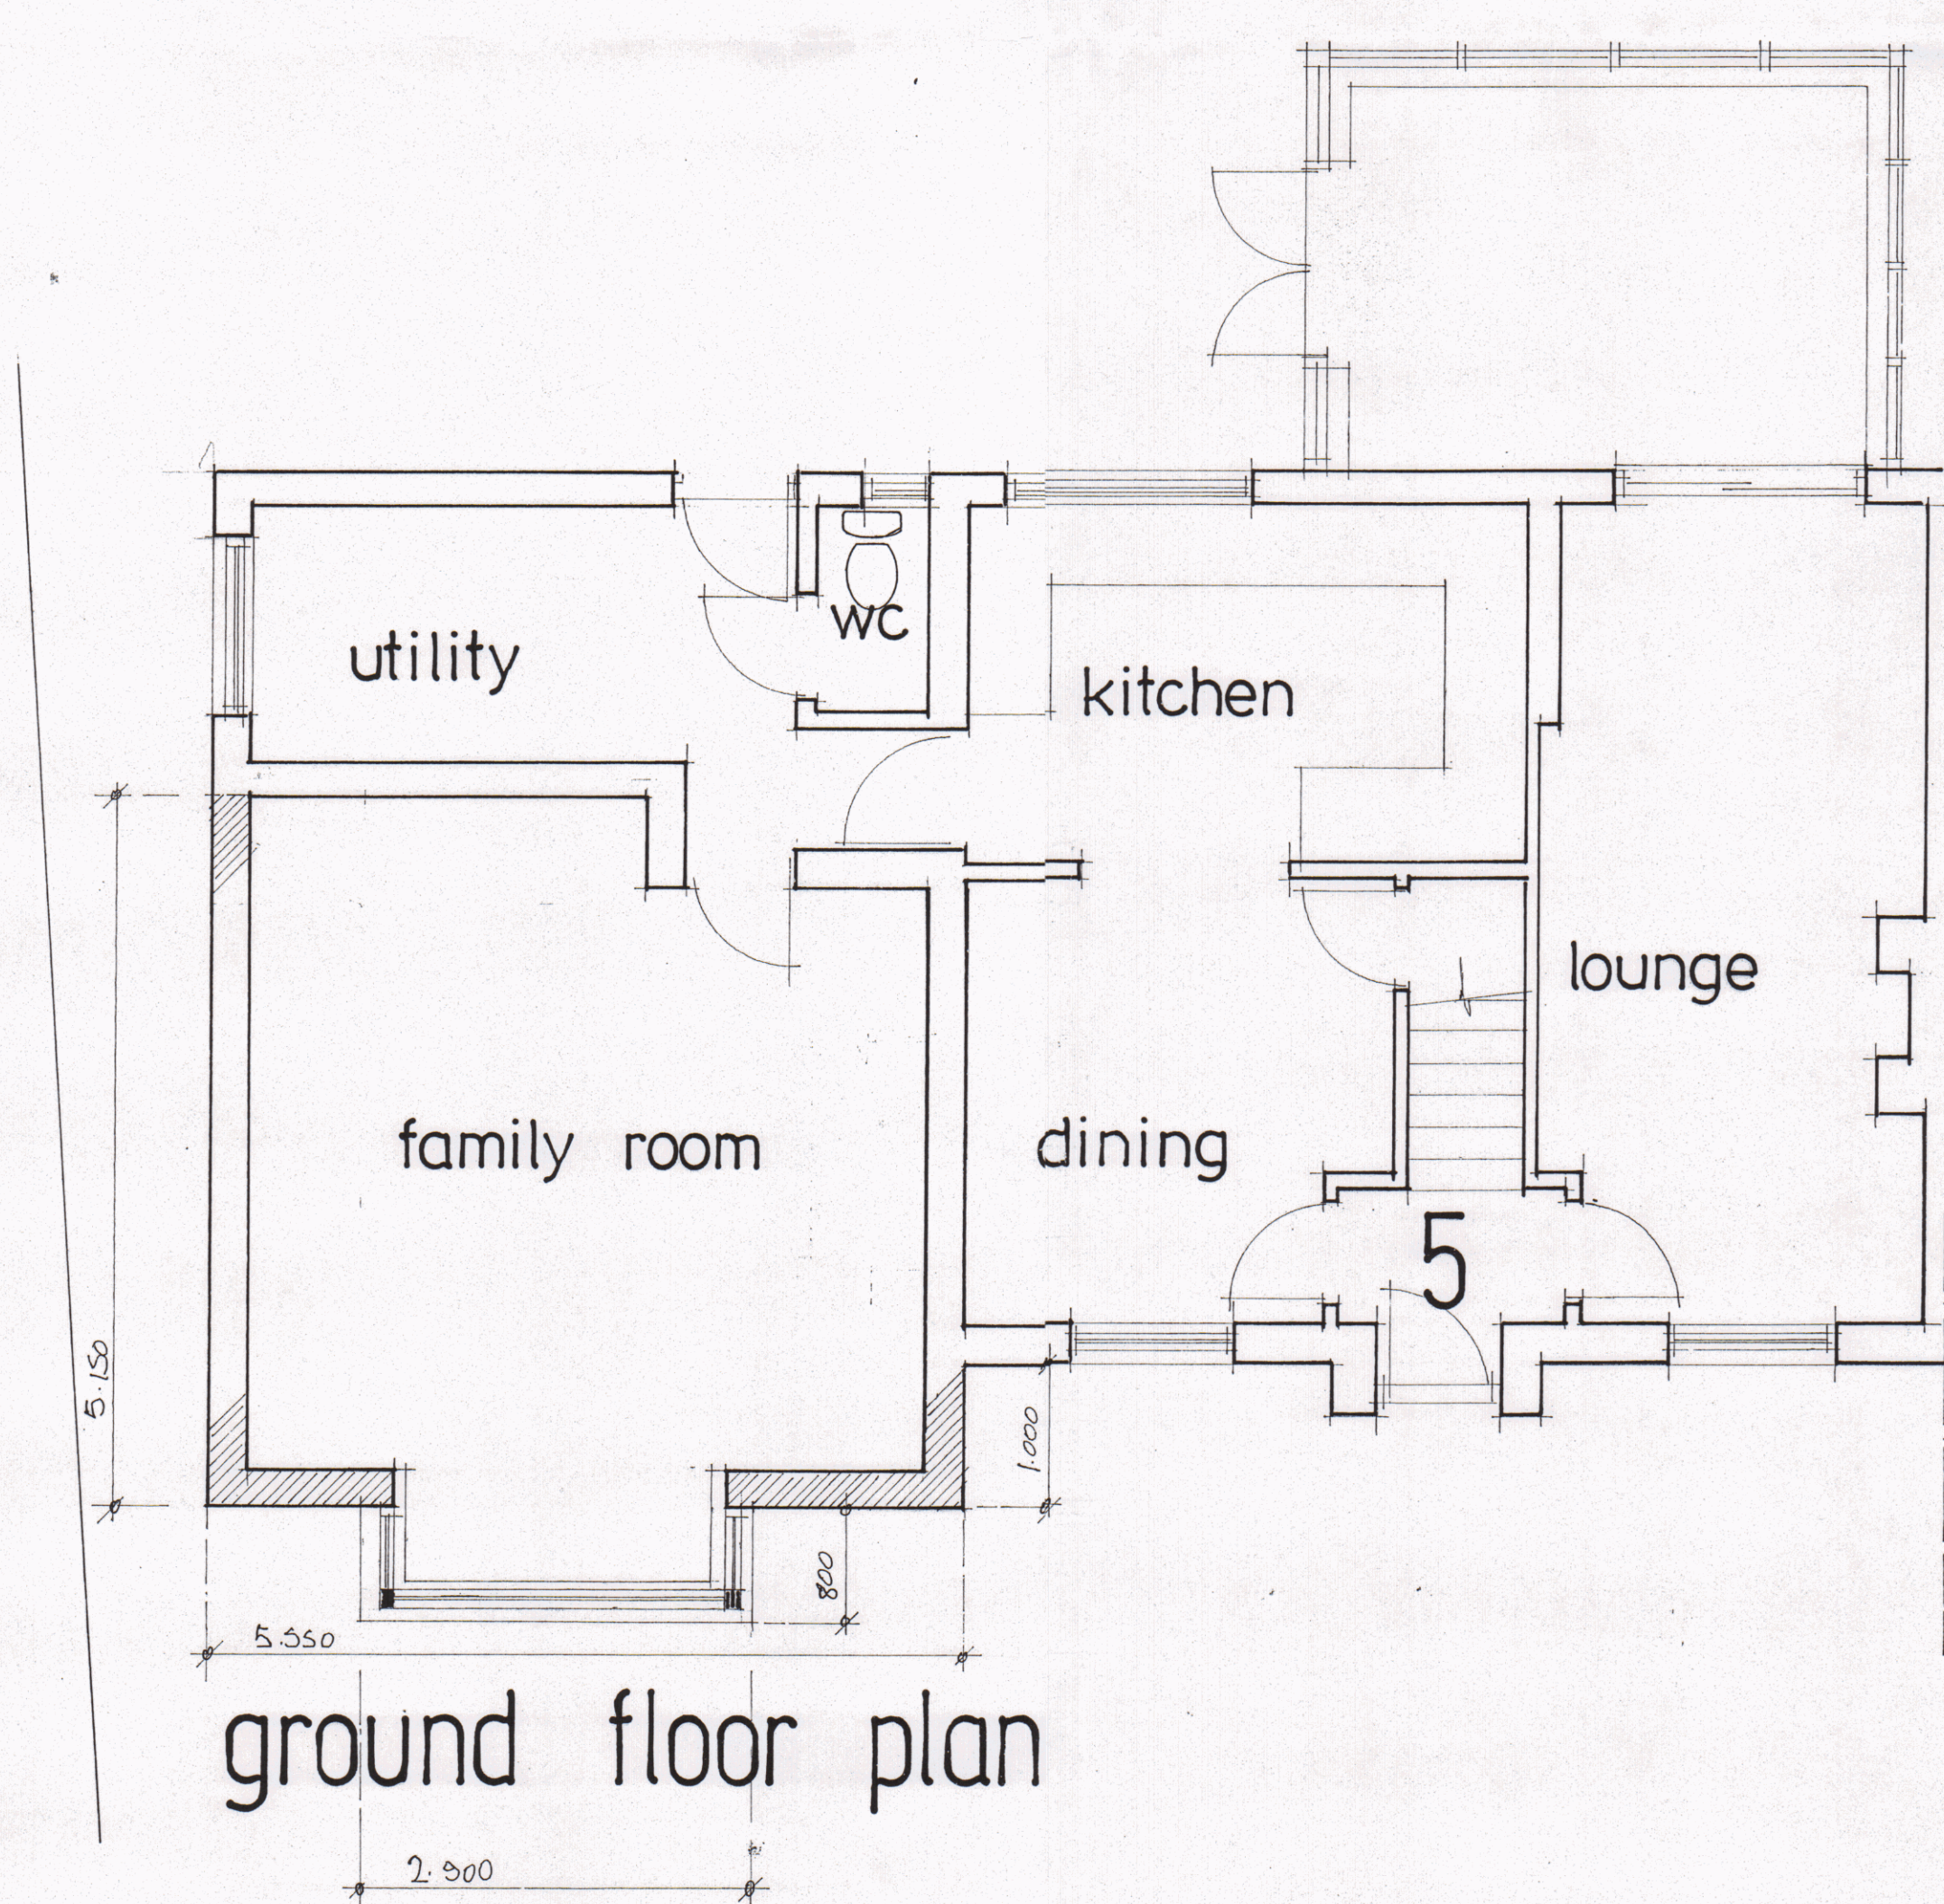
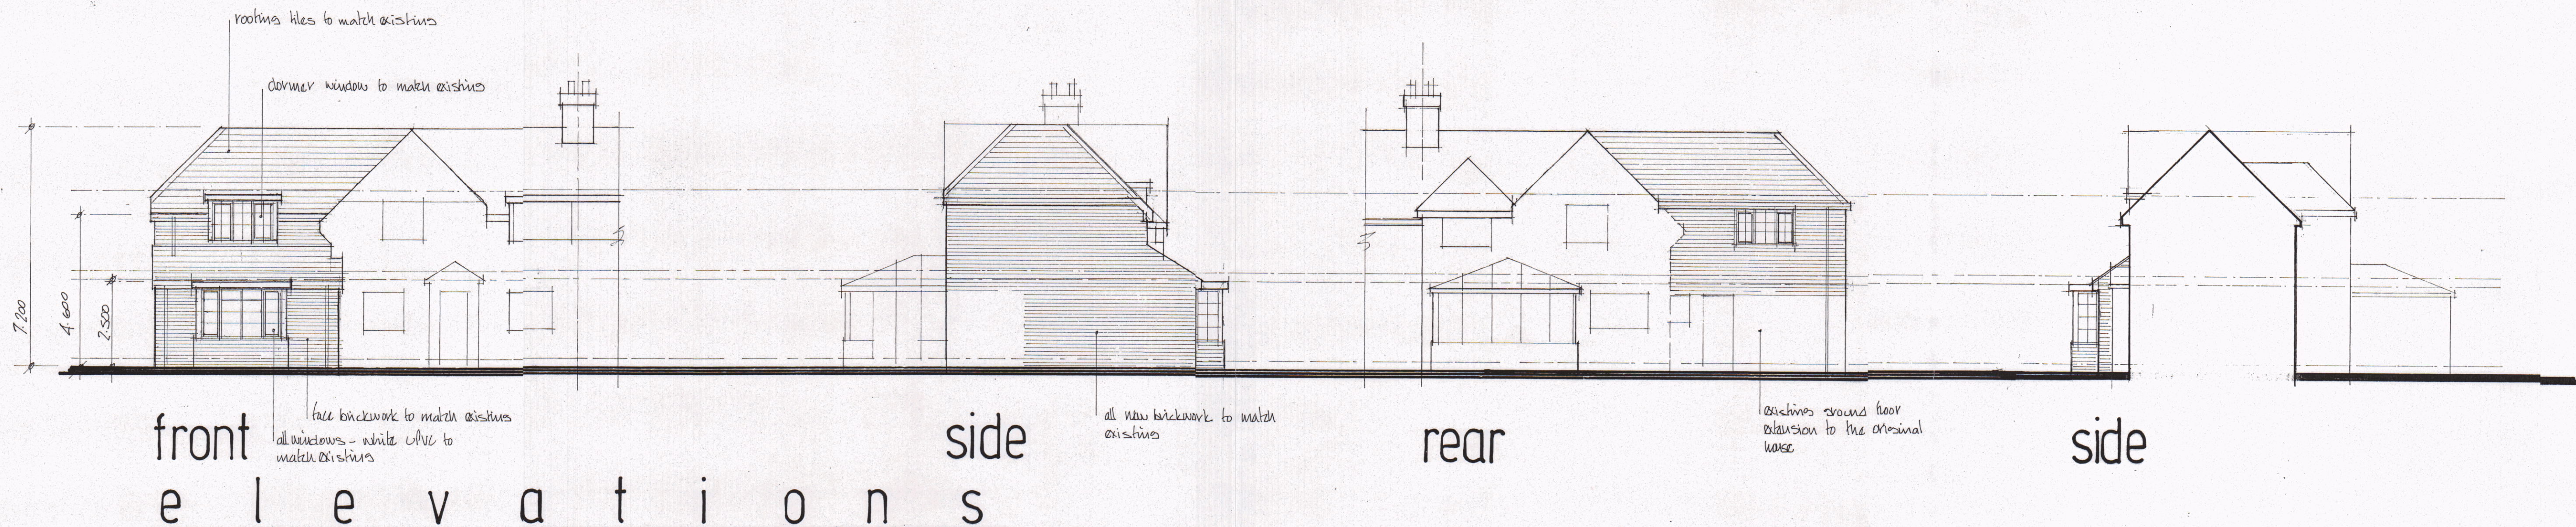


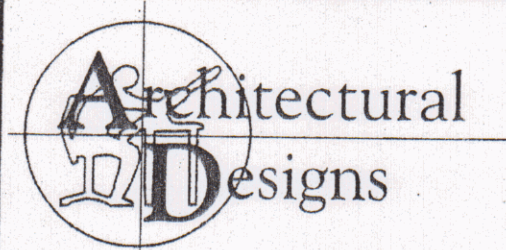

HAVANT BOROUGH  
COUNCIL  
31 OCT 2018  
RECEIVED

|   |  |
|---|--|
|                          |  |
| Architectural Designs<br>157 Methuen Road,<br>Southsea, Portsmouth, Hants. PO4 9HQ<br>Telephone: 02392 362829 |  |
| Project:<br>Proposed double storey side extension<br>No 5 Amerasia Road<br>Havant Island                      |  |
| Title:<br>Design drawings                                                                                     |  |
| Scale: 1:50 and 1:100                                                                                         |  |
| Date: October 2018                                                                                            |  |
| Drawing No: 1810-1510                                                                                         |  |