
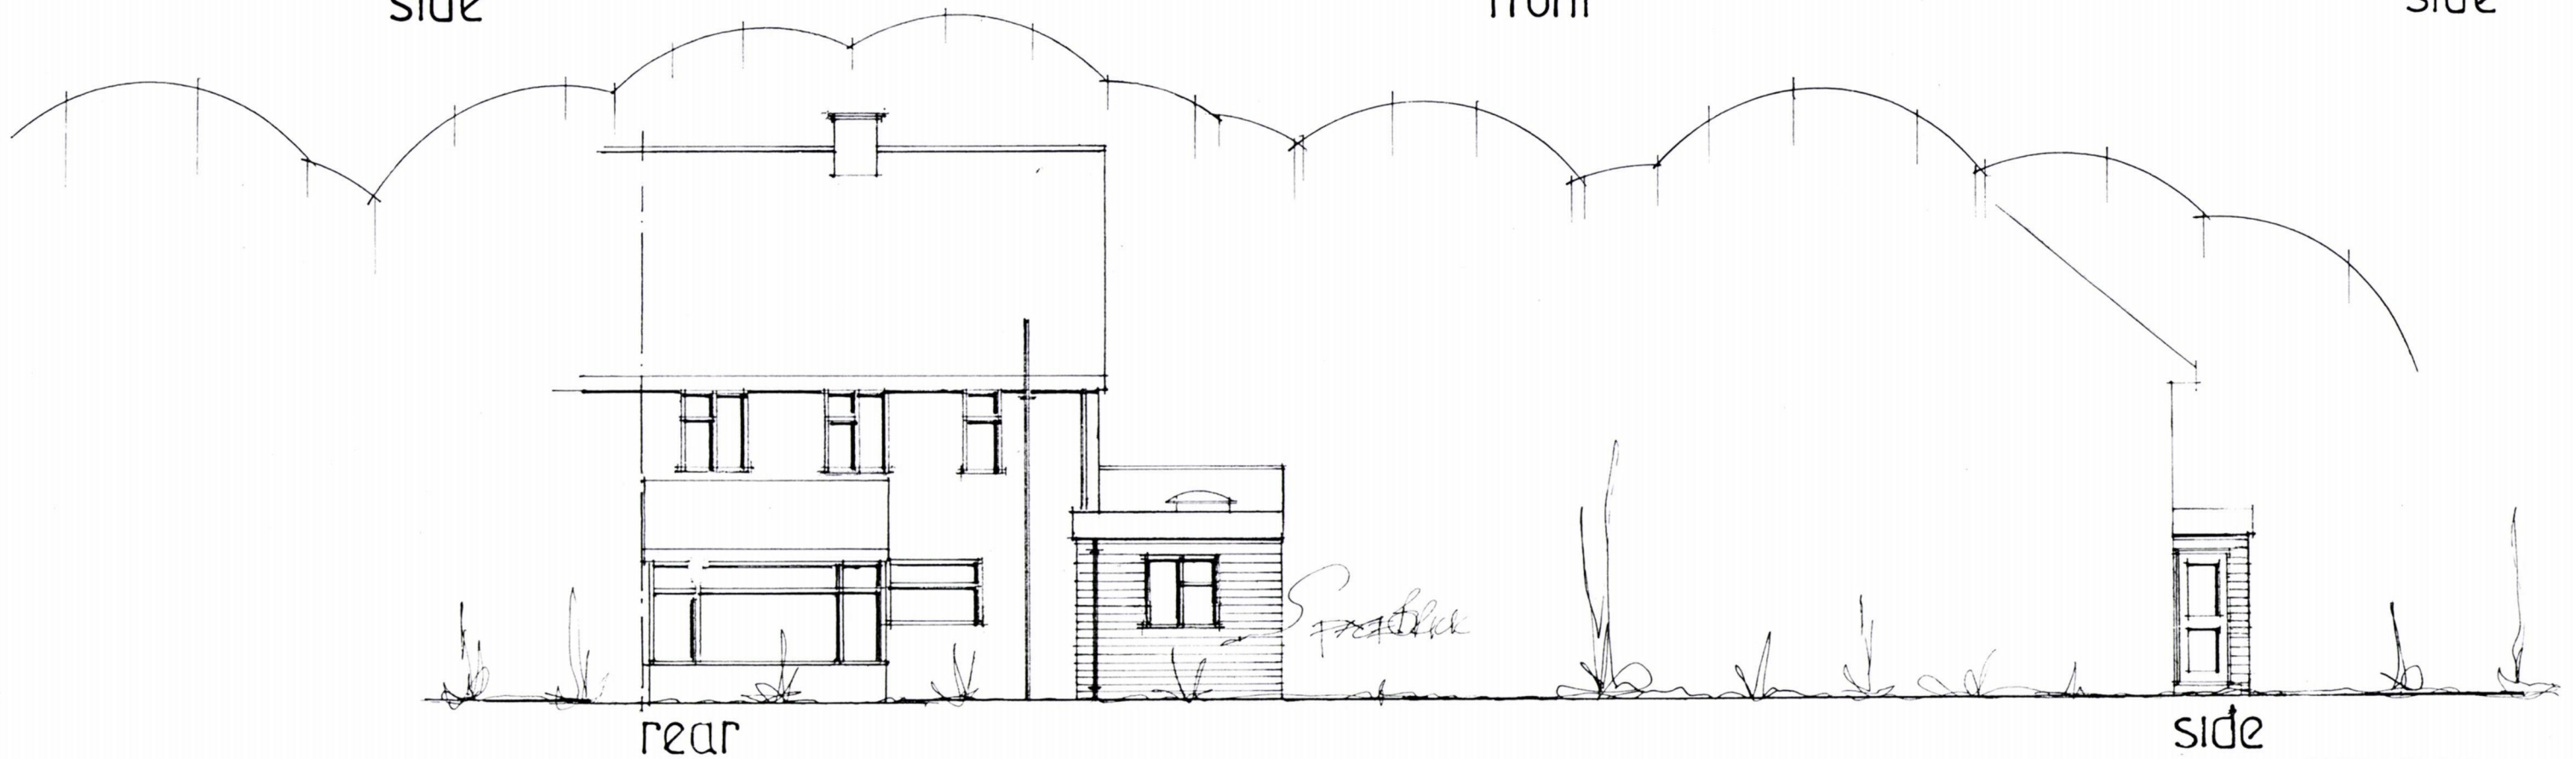


FRONT/SIDE AND REAR ADDITIONS.
70, BOSMERE GRDS, EMSWORTH, HANTS
FOR MR & MRS A. STILLMAN.

HAVANT BOROUGH
COUNCIL
01 MAR 2019
RECEIVED

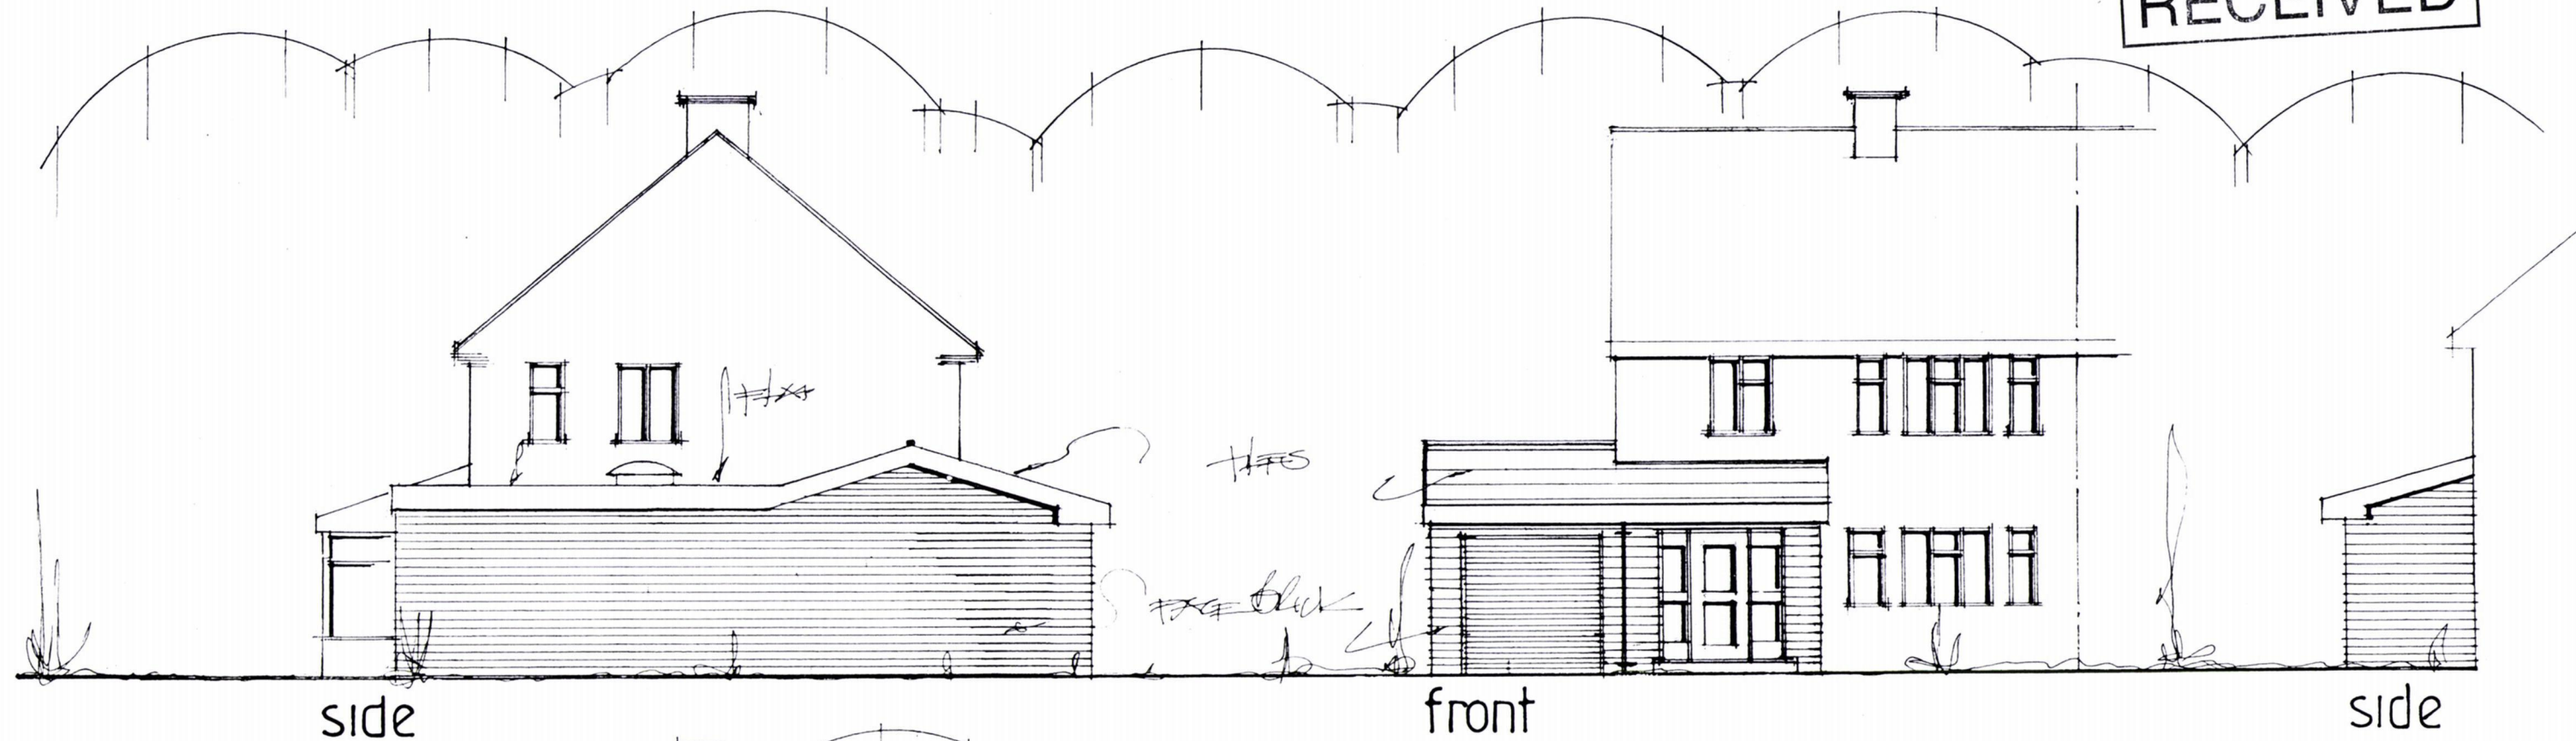

date feb 19
scale 1:100

PROPOSED ELEVATIONS

PETER J. WALKER
ISLAND DESIGN
182 SEAFRONT, HAYLING ISLAND, HANTS
PO11 9AN
Tel: 02392467571