



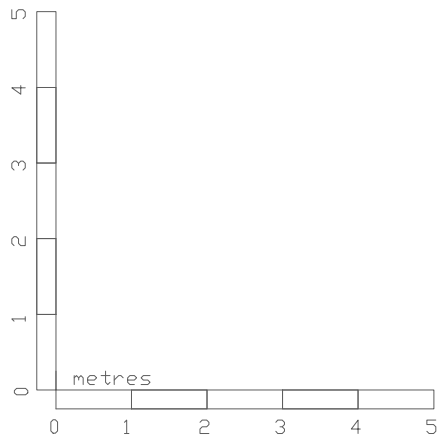

AR DESIGN STUDIO LTD
CALPE HOUSE
LITTLE MINSTER ST
WINCHESTER
SO23 9HB

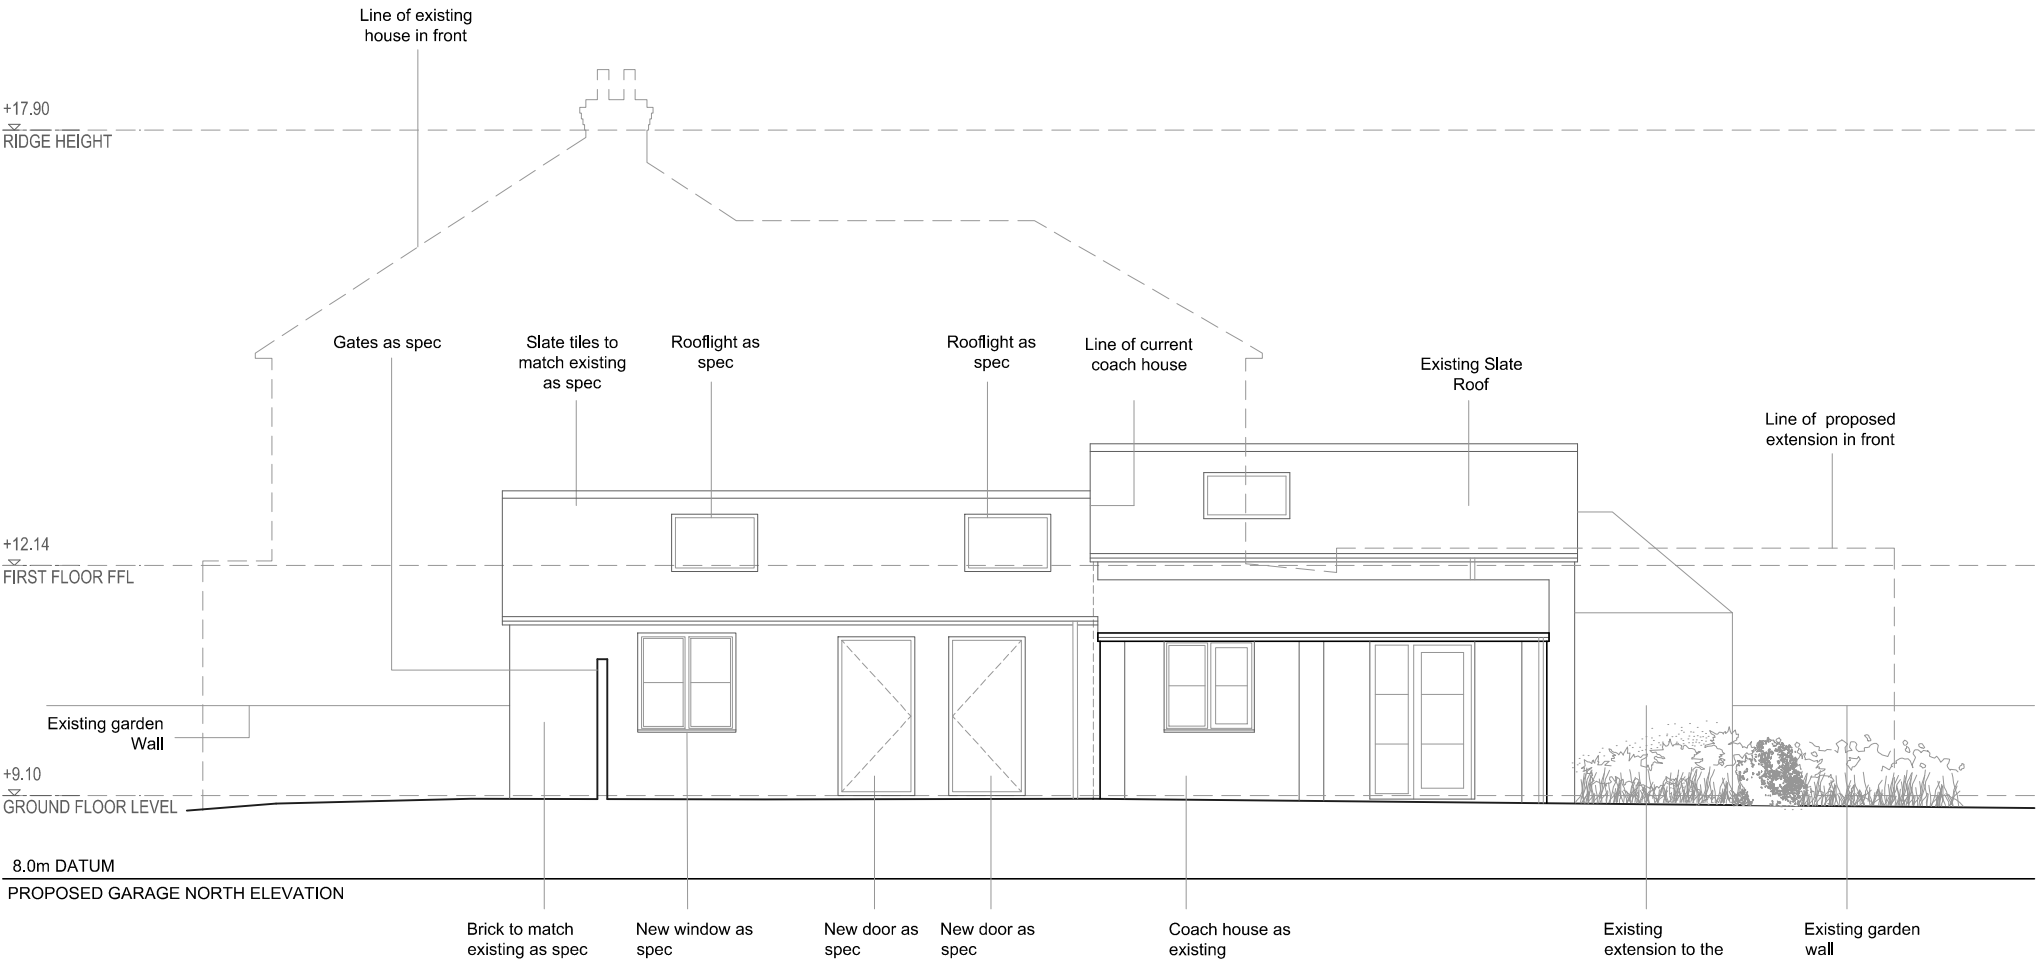

T. 01962 864545
E. INFO@ARDESIGNSTUDIO.CO.UK
WWW.ARDESIGNSTUDIO.CO.UK

Copyright: All rights reserved. This drawing and design must not be reproduced without permission. Dimensions are in millimetres unless specified. Only written dimensions to be worked from. Do not scale from this drawing.

Job title
Westbourne Avenue

Drawing title
Coach House and Proposed Garage N Elevation

Status
Planning

Drawn by HA	Checked by AB	Date Aug 2018	Scale at A3 1:100	Scale at A2 -
----------------	------------------	------------------	----------------------	------------------

Job No. 745	Dwg No. P112	Revision A
----------------	-----------------	---------------

Draft