
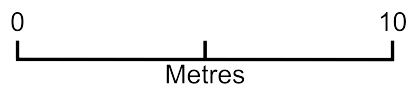


Rear Extension

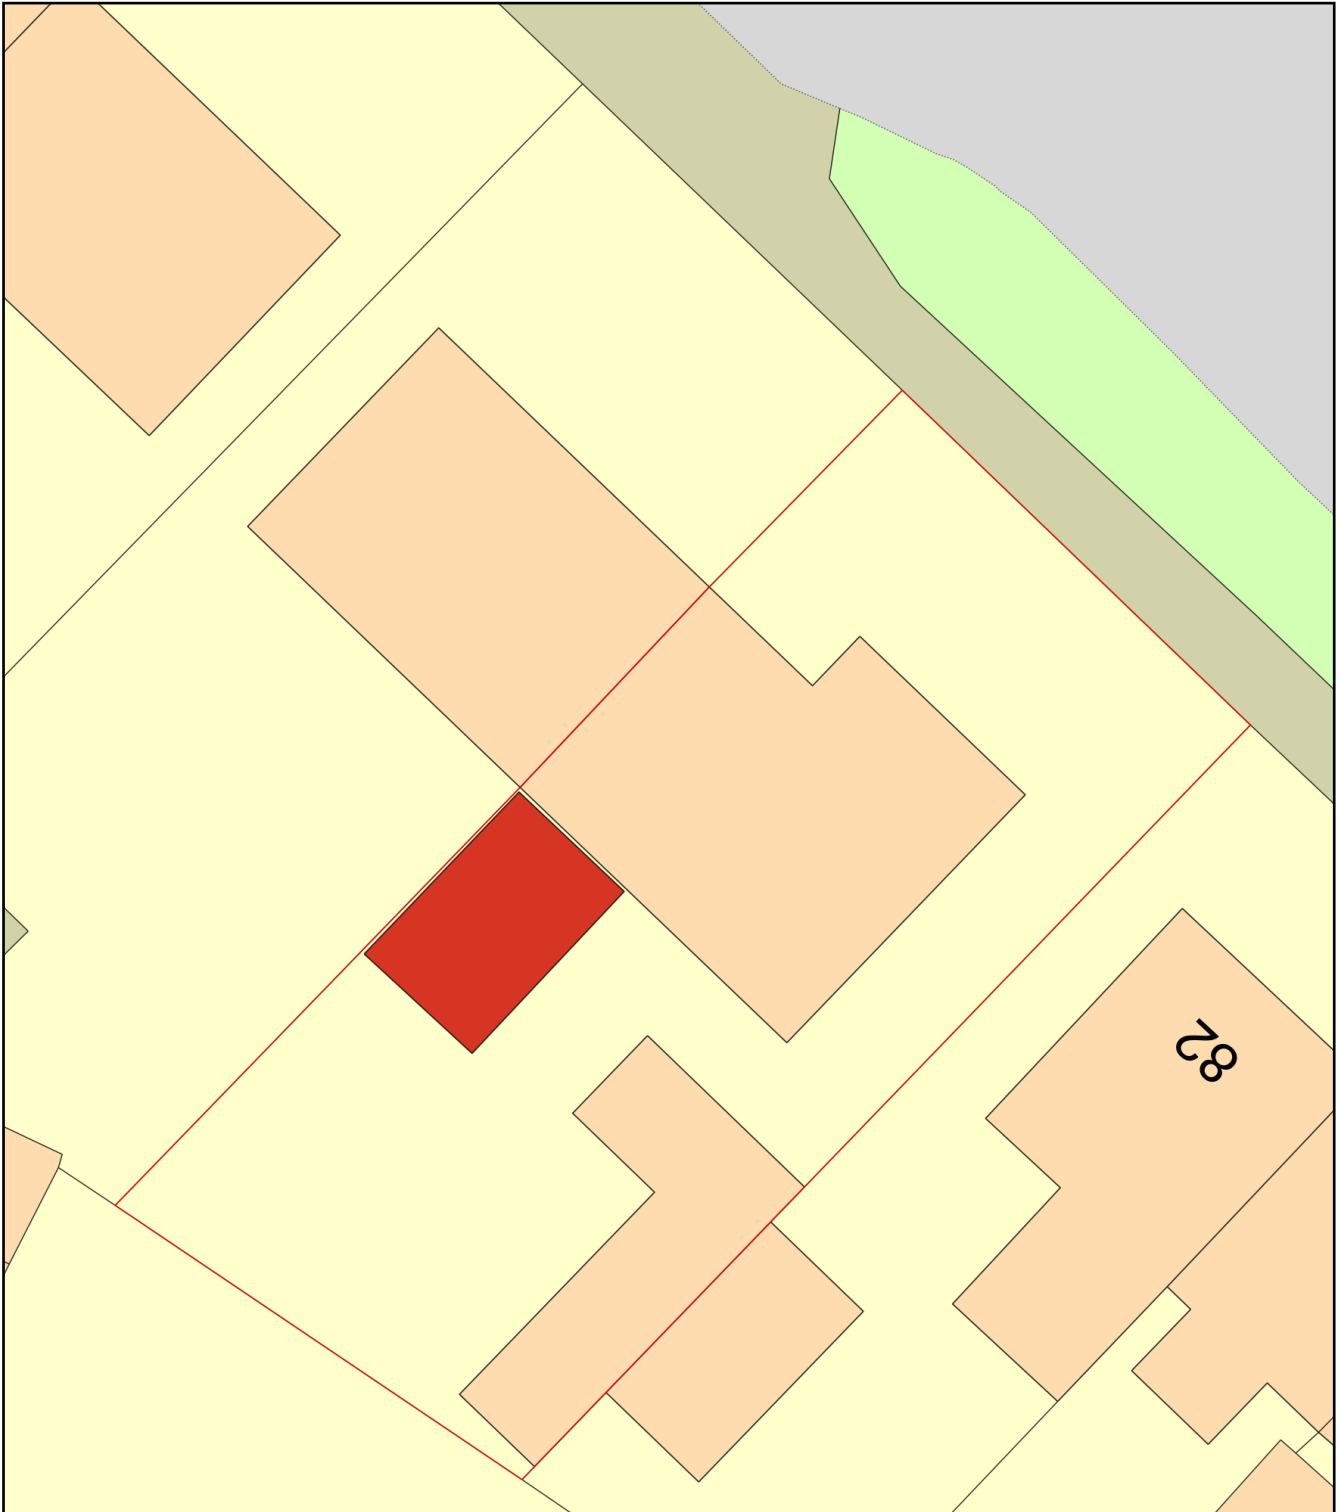

Plan Produced for: Russ Ellcome
Date Produced: 14 Jun 2019
Plan Number/Project ID: TQRQM19165110112513
Scale: 1:200 @ A4